| F.A. RTE. | SECTION | COUNTY | TOTAL SHEETS | SHEET NO. |
|---|---|---|---|---|
| 9303 | 01-00032-05-PV | MONROE | 23 | 6 |
| STA. 88+50.61 | TO STA. 93+00 | | | |
| FED. ROAD DIST. NO. | ILLINOIS | FED. AID PROJECT | | |
| PLAN AND PROFILE | | | | |
| CONTRACT NO. 97250 | | | | |

INCIDENTAL BITUMINOUS SURFACING, SUPERPAVE 3"

AGGREGATE BASE COURSE, TYPE A 8"

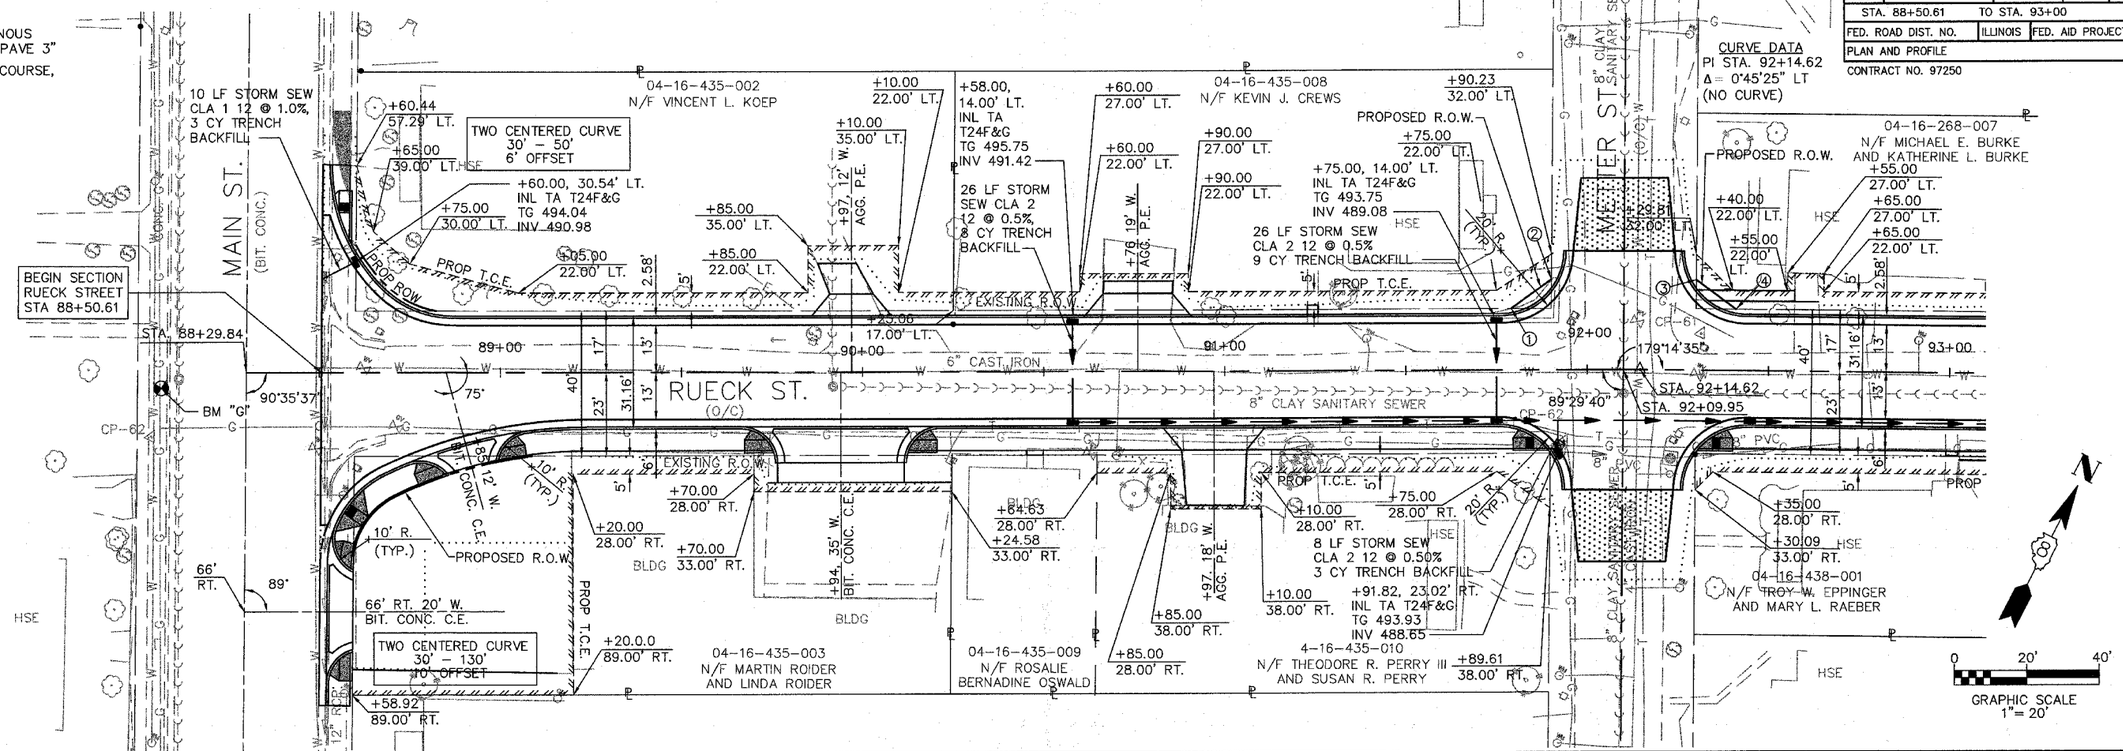


BM "G" CUT SQUARE ON WEST CURB OF MAIN STREET
STA, 88+06.35, 4.19'RT
ELEV. 494.12

## RIGHT-OF-WAY CONTROLS

| | STATION | OFFSET | REMARKS |
|---|---|---|---|
| **MAIN ST. & RUECK ST. (NORTHEASTERN QUAD)** | | | |
| PC | 88+60.21 | 35.27' LT | WEST TERMINUS |
| PCC | 88+68.34 | 24.31' LT | |
| PT | 88+88.32 | 17.00' LT | EAST TERMINUS |
| R1 CENTER | 89+01.14 | 57.15' LT | 46.42' RADIUS |
| R2 CENTER | 88+87.01 | 43.00' LT | 26.42' RADIUS |
| **MAIN ST. & RUECK ST. (SOUTHEASTERN QUAD)** | | | |
| PC | 88+59.32 | 50.67' RT | WEST TERMINUS |
| PCC | 88+70.99 | 34.17' RT | |
| PT | 89+08.91 | 23.00' RT | EAST TERMINUS |
| R1 CENTER | 88+80.11 | 53.00' RT | 20.92' RADIUS |
| R2 CENTER | 89+23.70 | 143.00' RT | 120.92' RADIUS |
| **METTER ST. & RUECK ST. (NORTHWESTERN QUAD)** | | | |
| POINT 1 | 91+79.10 | 17.00' LT | WEST TERMINUS |
| POINT 2 | 91+90.17 | 25.00' LT | EAST TERMINUS |
| **METTER ST. & RUECK ST. (NORTHEASTERN QUAD)** | | | |
| POINT 3 | 92+29.84 | 25.00' LT | WEST TERMINUS |
| POINT 4 | 92+40.87 | 17.00' LT | EAST TERMINUS |

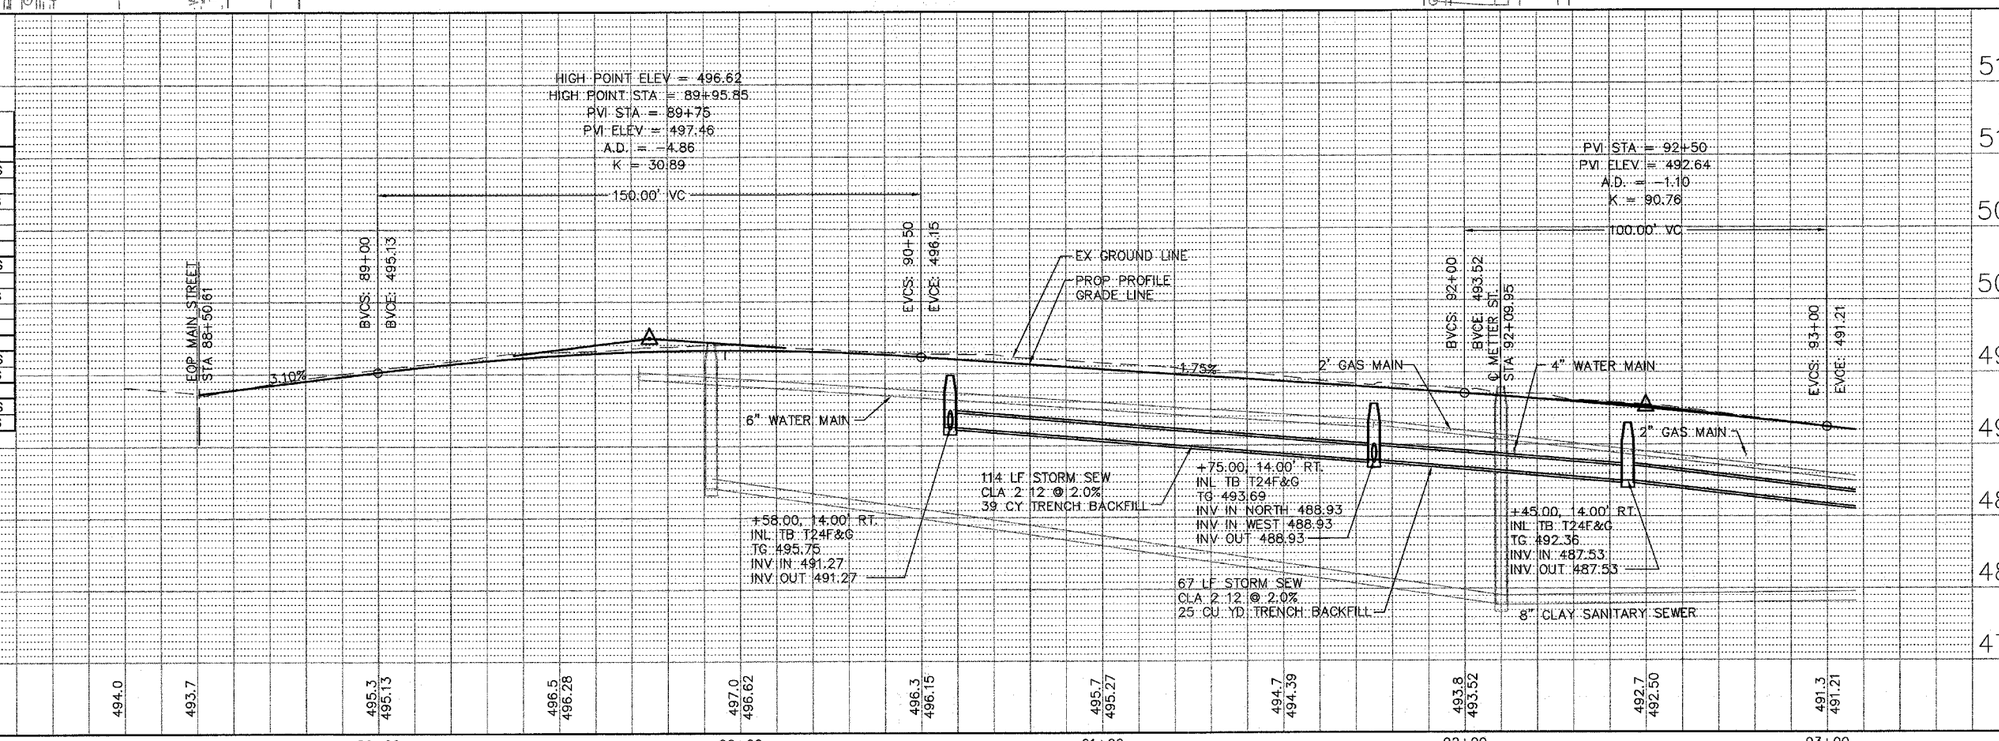


RUECK STREET

PLAN & PROFILE