F.A.U. RTE.	SECTION	COUNTY	TOTAL SHEETS	SHEET NO.
9303	01-00032-05-PV	MONROE	23	18
STA.	90+97 TO STA.	92+09.95		
CROSS SECTIONS				

CONTRACT NO. 97250

FINAL SURVEY
NOTE BOOK
NO.
BY
DATE
SURVEYED
PLOTTED
TEMPLATE
AREAS
AREAS CHECKED

ORIGINAL SURVEY
NOTE BOOK
NO.
BY
DATE
SURVEYED
PLOTTED
TEMPLATE
AREAS
AREAS CHECKED

91+25
SERVICE SIDEWALK LT.

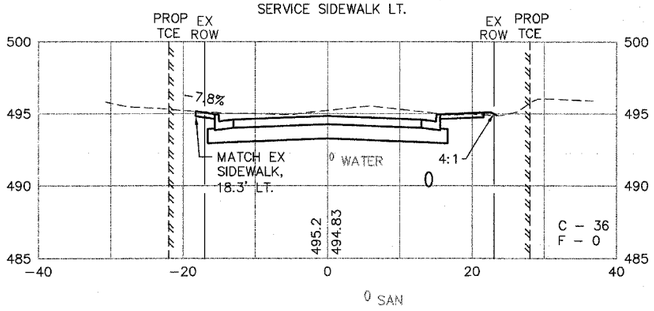

92+09.95
METTER STREET

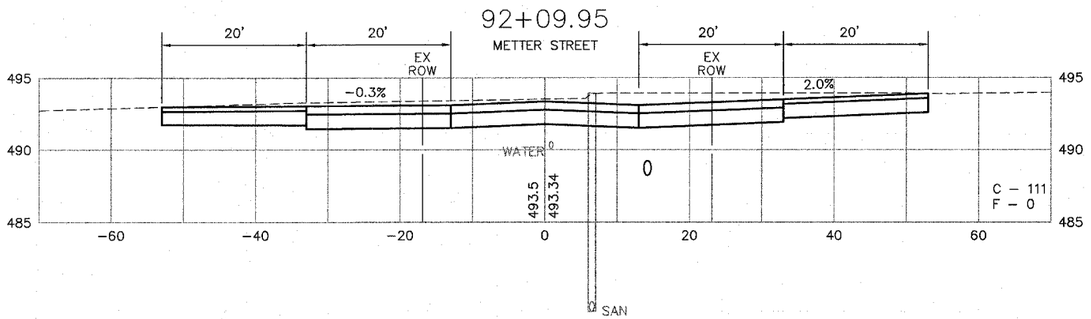

91+14
SERVICE SIDEWALK RT.

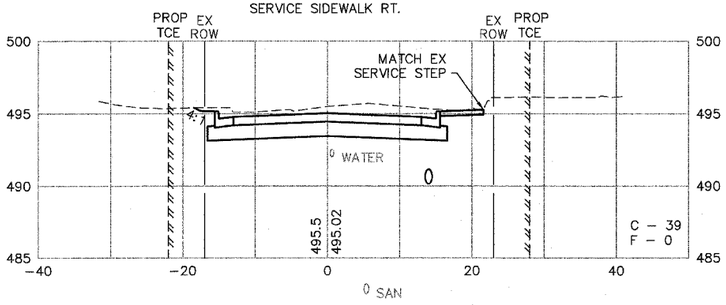

91+75
STORM SEWER CROSSING

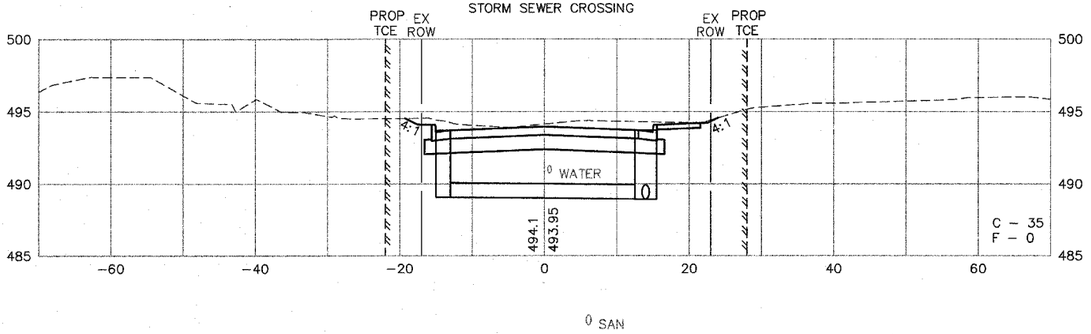

90+97
AGG. P.E. RT.

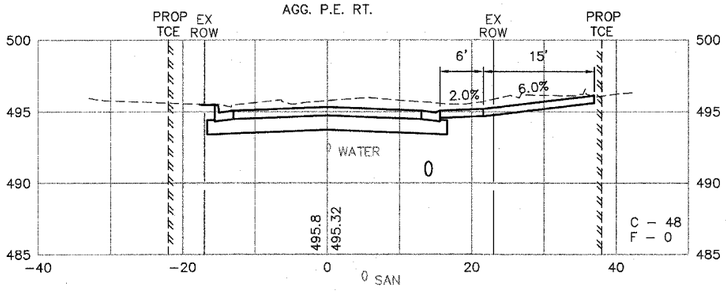

91+50

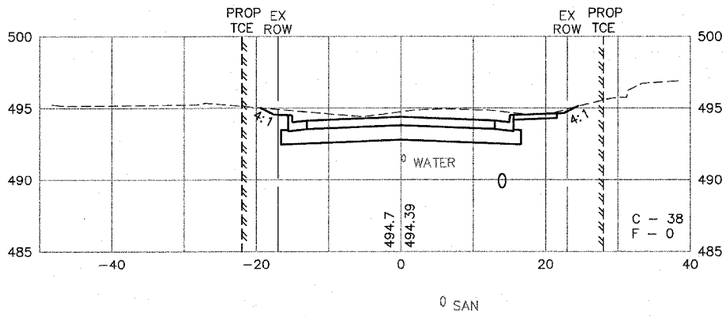

SCALE:
VERT. 1"=5'
HORZ. 1"=10'

RUECK STREET

CROSS SECTIONS