F.A.U. RTE.	SECTION	COUNTY	TOTAL SHEETS	SHEET NO.
9303	01-00032-05-PV	MONROE	23	23
STA. 96+83	TO STA. 97+50			
CROSS SECTIONS				

CONTRACT NO. 97250

FINAL SURVEY	BY	DATE
SURVEYED		
PLOTTED		
NOTE BOOK/TEMPLATE		
AREAS		
NO. AREAS CHECKED		

97+13
AGG. ALLEY LT.

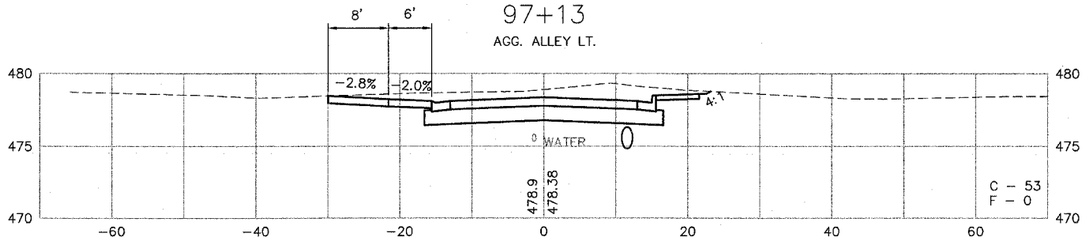

97+50

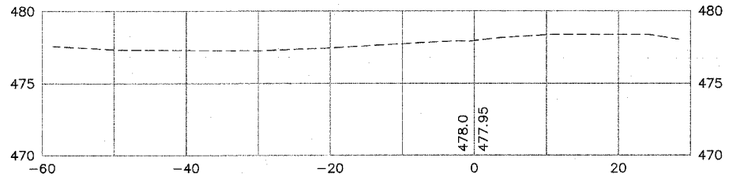

96+98
O/C ALLEY RT.

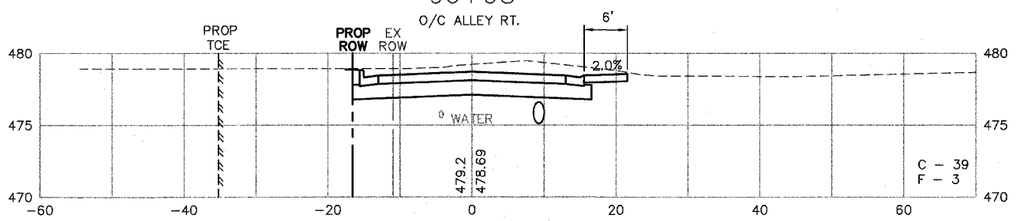

97+30
END SECTION
MATCH PROPOSED CONSTRUCTION BY OTHERS

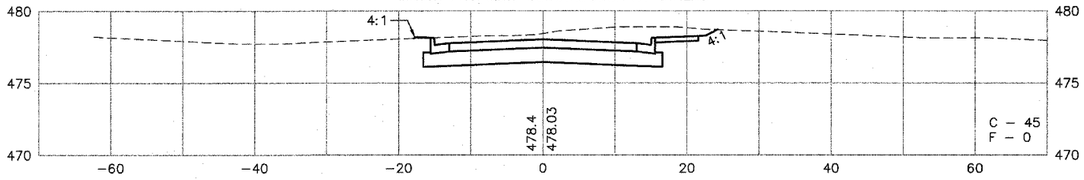

96+83
AGG. P.E. LT.

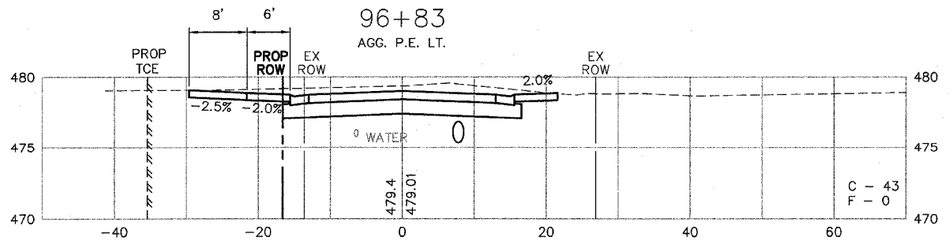

97+25
STORM SEWER CROSSING

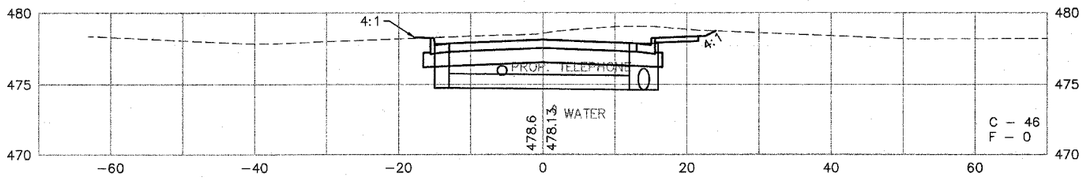

SCALE:
VERT. 1"=5'
HORZ. 1"=10'

RUECK STREET

CROSS SECTIONS