F.A.P RTE.	SECTION	COUNTY	TOTAL SHEETS	SHEET NO.
322	(11-1VB)-1	UNION	39	13

STA. 582+00 TO STA. 582+50

FED. ROAD DIST. NO. 7 | ILLINOIS | FED. AID PROJECT

CONTRACT NO. 98488

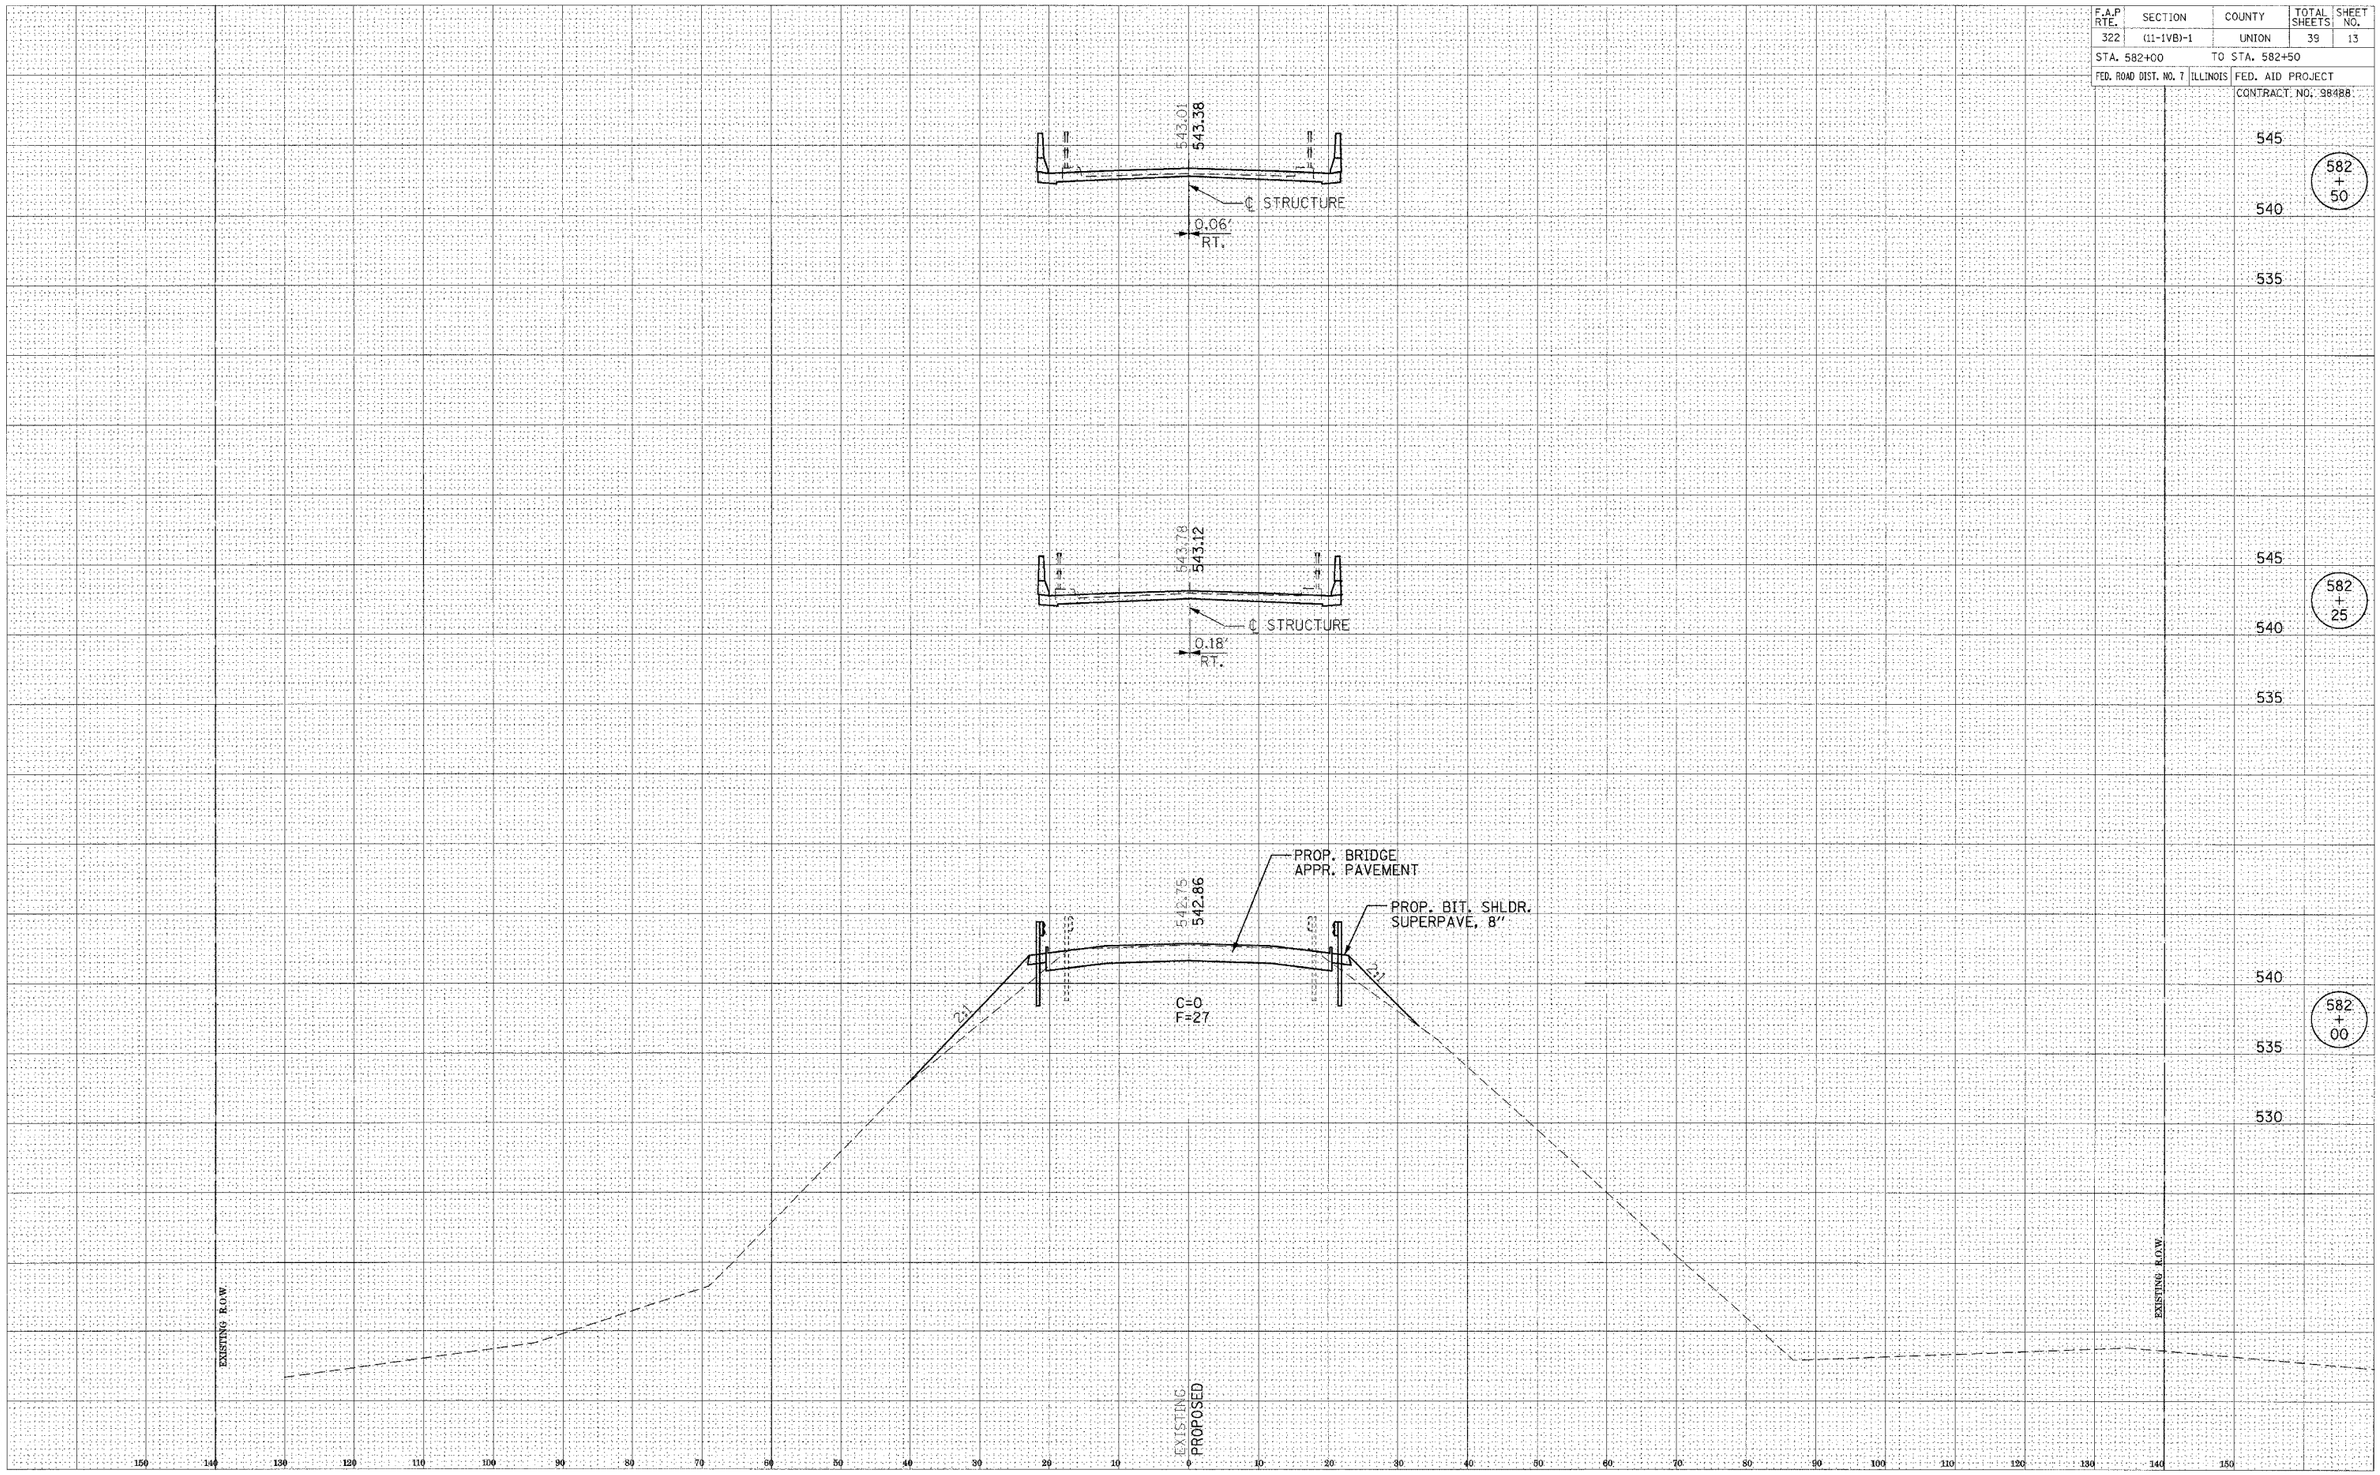

CROSS SECTIONS OF ROADWAY PROPOSED U.S. ROUTE 51 BRIDGE OVER DRURY CREEK AND CN/IC RAILROAD

FAP 322 SECTION (11-1VB)-1 UNION COUNTY, ILLINOIS

FINAL SURVEY | NOTE BOOK NO. | SURVEYED | PLOTTED | TEMPLATE | AREAS | AREAS CHECKED | BY | DATE

ORIGINAL SURVEY | NOTE BOOK NO. | SURVEYED | PLOTTED | TEMPLATE | AREAS | AREAS CHECKED | BY | DATE

PLOT DATE = 3/29/2005
FILE NAME = c:\projects\d900198\12-17 x-sec 091-0073.dgn
PLOT SCALE = 10.0000 ' / IN.
USER NAME = dickersonlm