F.A.P RTE.	SECTION	COUNTY	TOTAL SHEETS	SHEET NO.
322	(11-1VB)-1	UNION	39	16
STA. 585+50		TO STA. 586+50		
FED. ROAD DIST. NO. 7	ILLINOIS	FED. AID PROJECT		

CONTRACT NO. 98488

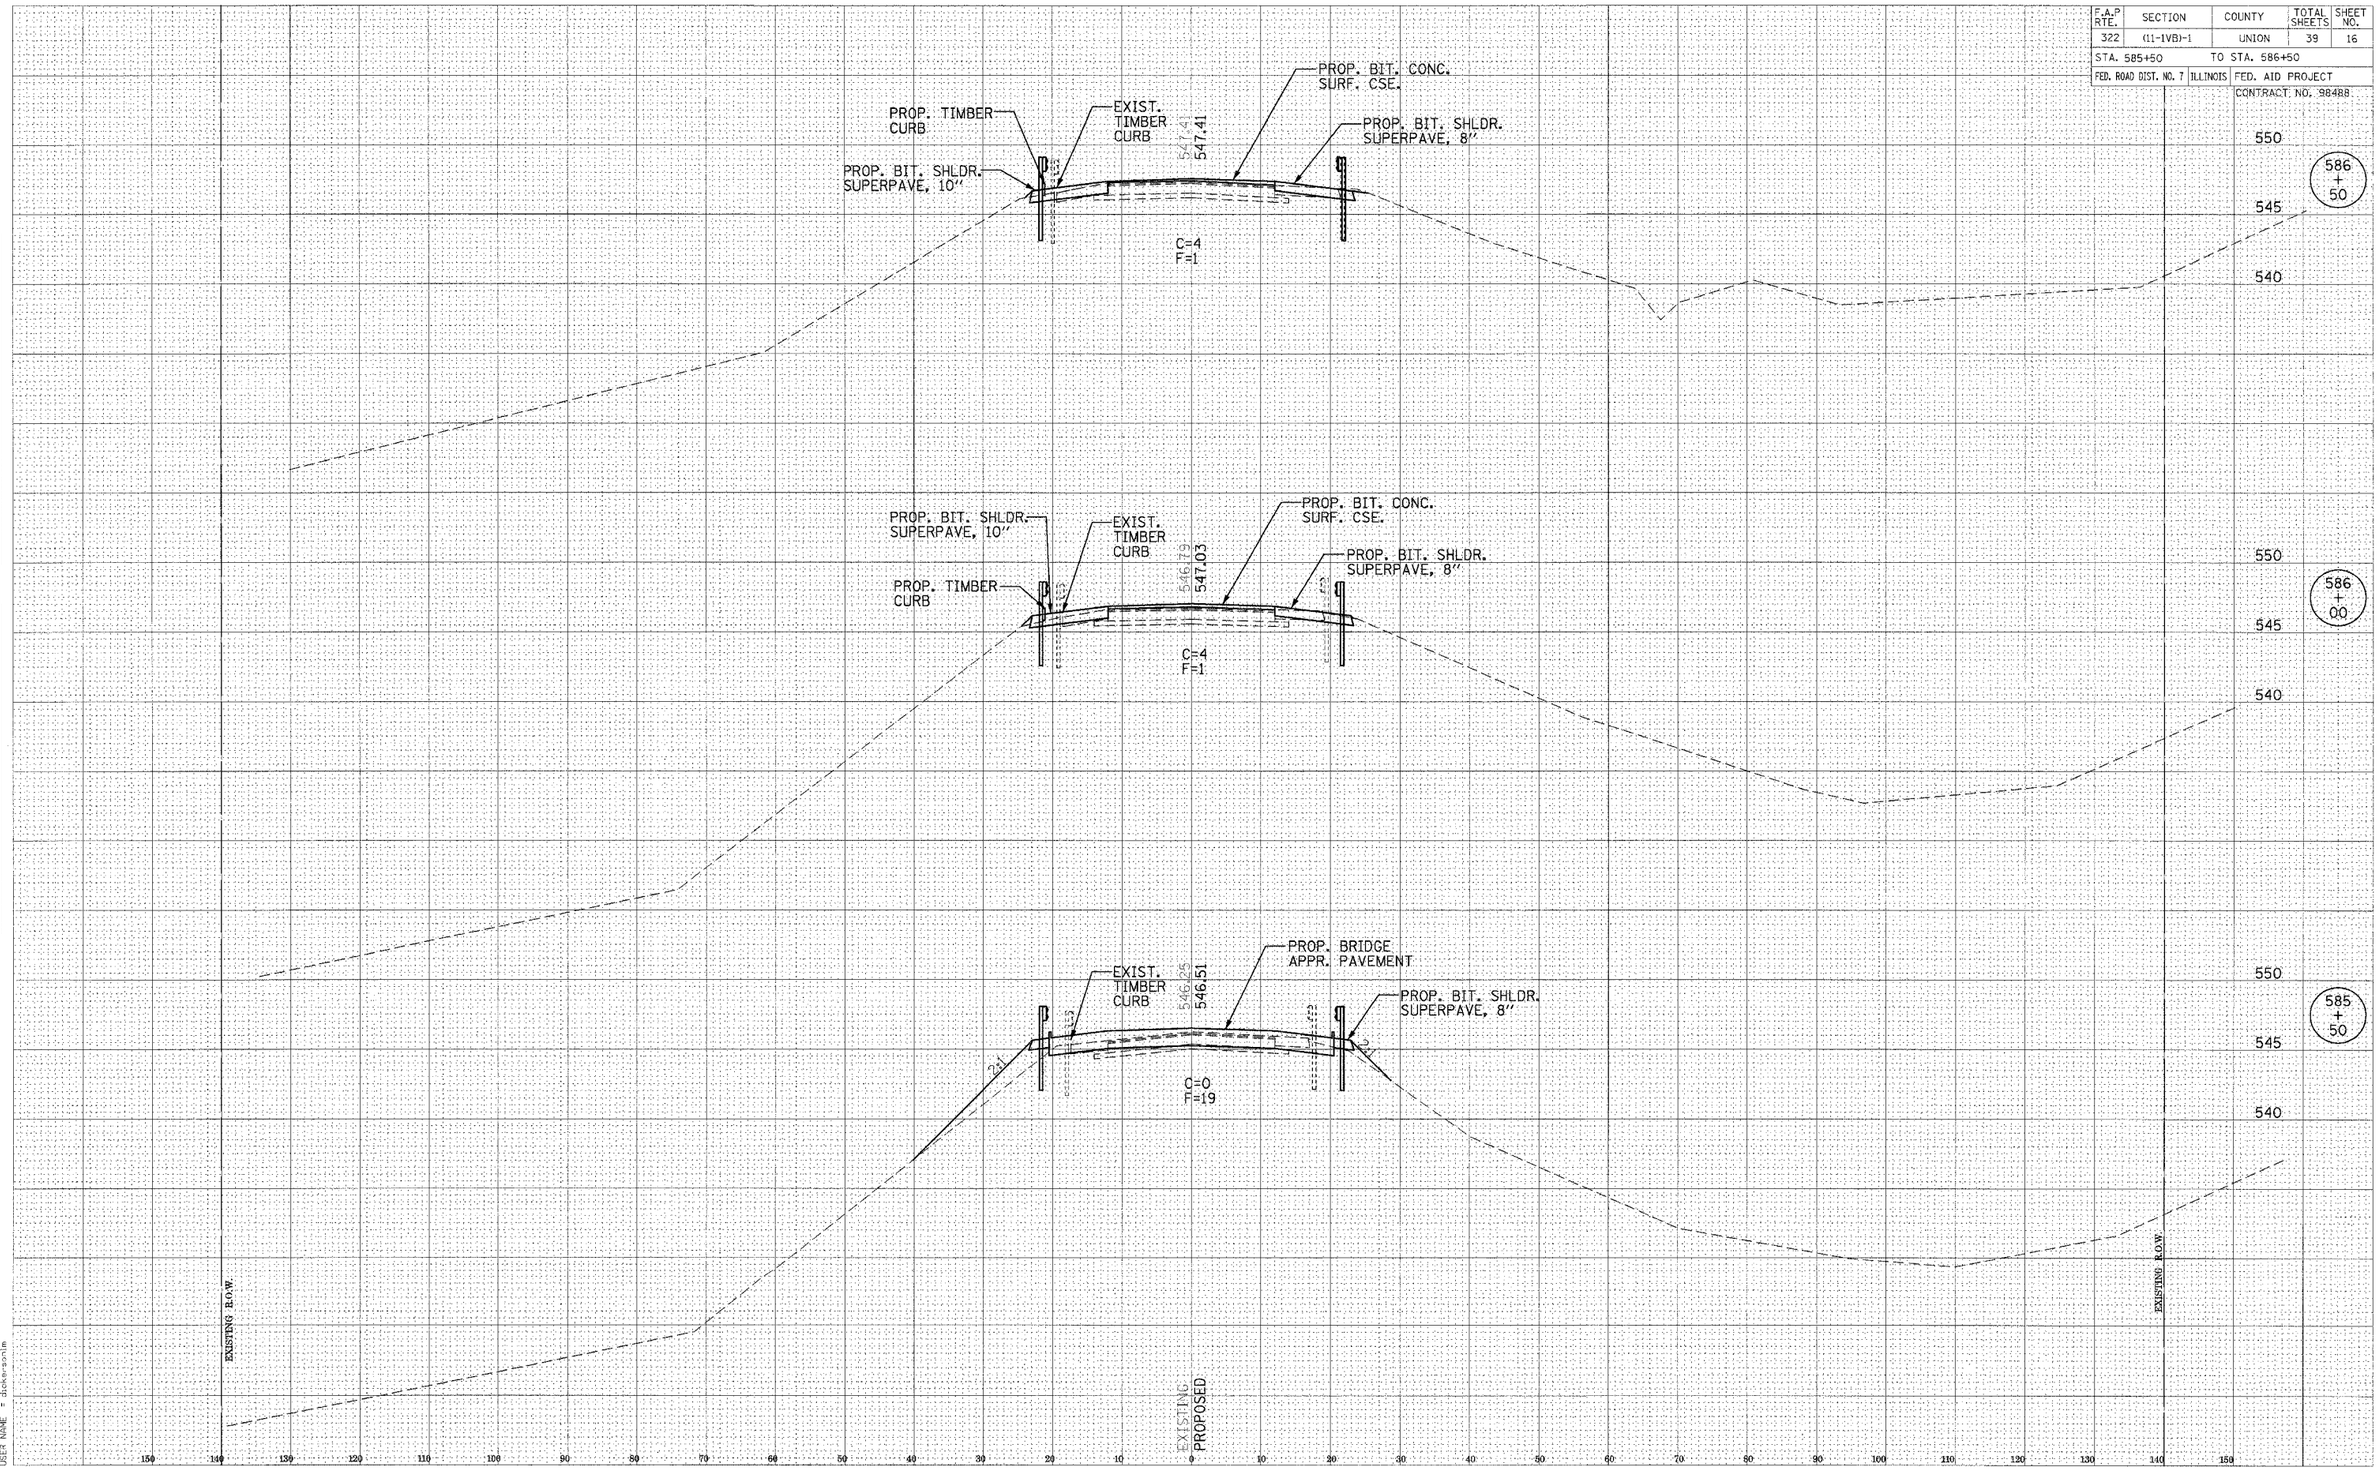

CROSS SECTIONS OF ROADWAY PROPOSED U.S. ROUTE 51 BRIDGE OVER DRURY CREEK AND CN/IC RAILROAD

FAP 322 SECTION (11-1VB)-1 UNION COUNTY, ILLINOIS

FINAL SURVEY		BY	DATE
NOTE BOOK	SURVEYED		
	PLOTTED		
	TEMPLATE		
	AREAS		
NO.	AREAS CHECKED		

ORIGINAL SURVEY		BY	DATE
NOTE BOOK	SURVEYED		
	PLOTTED		
	TEMPLATE		
	AREAS		
NO.	AREAS CHECKED		

PLOT DATE = 3/29/2005
FILE NAME = c:\pw_projects\d7b08\tb\12-17 rsas 091-0073.dgn
PLOT SCALE = 100 ' / IN.
USER NAME = dickensonlm