APR 07, 2005 10:36 PM RAW
I:\AIRPORTS\TVILLE\828-03RWYGD\AIRPORT\SHEETS\R-333XS-TXY-A.DWG - STA. 12+50 TO STA. 14+00

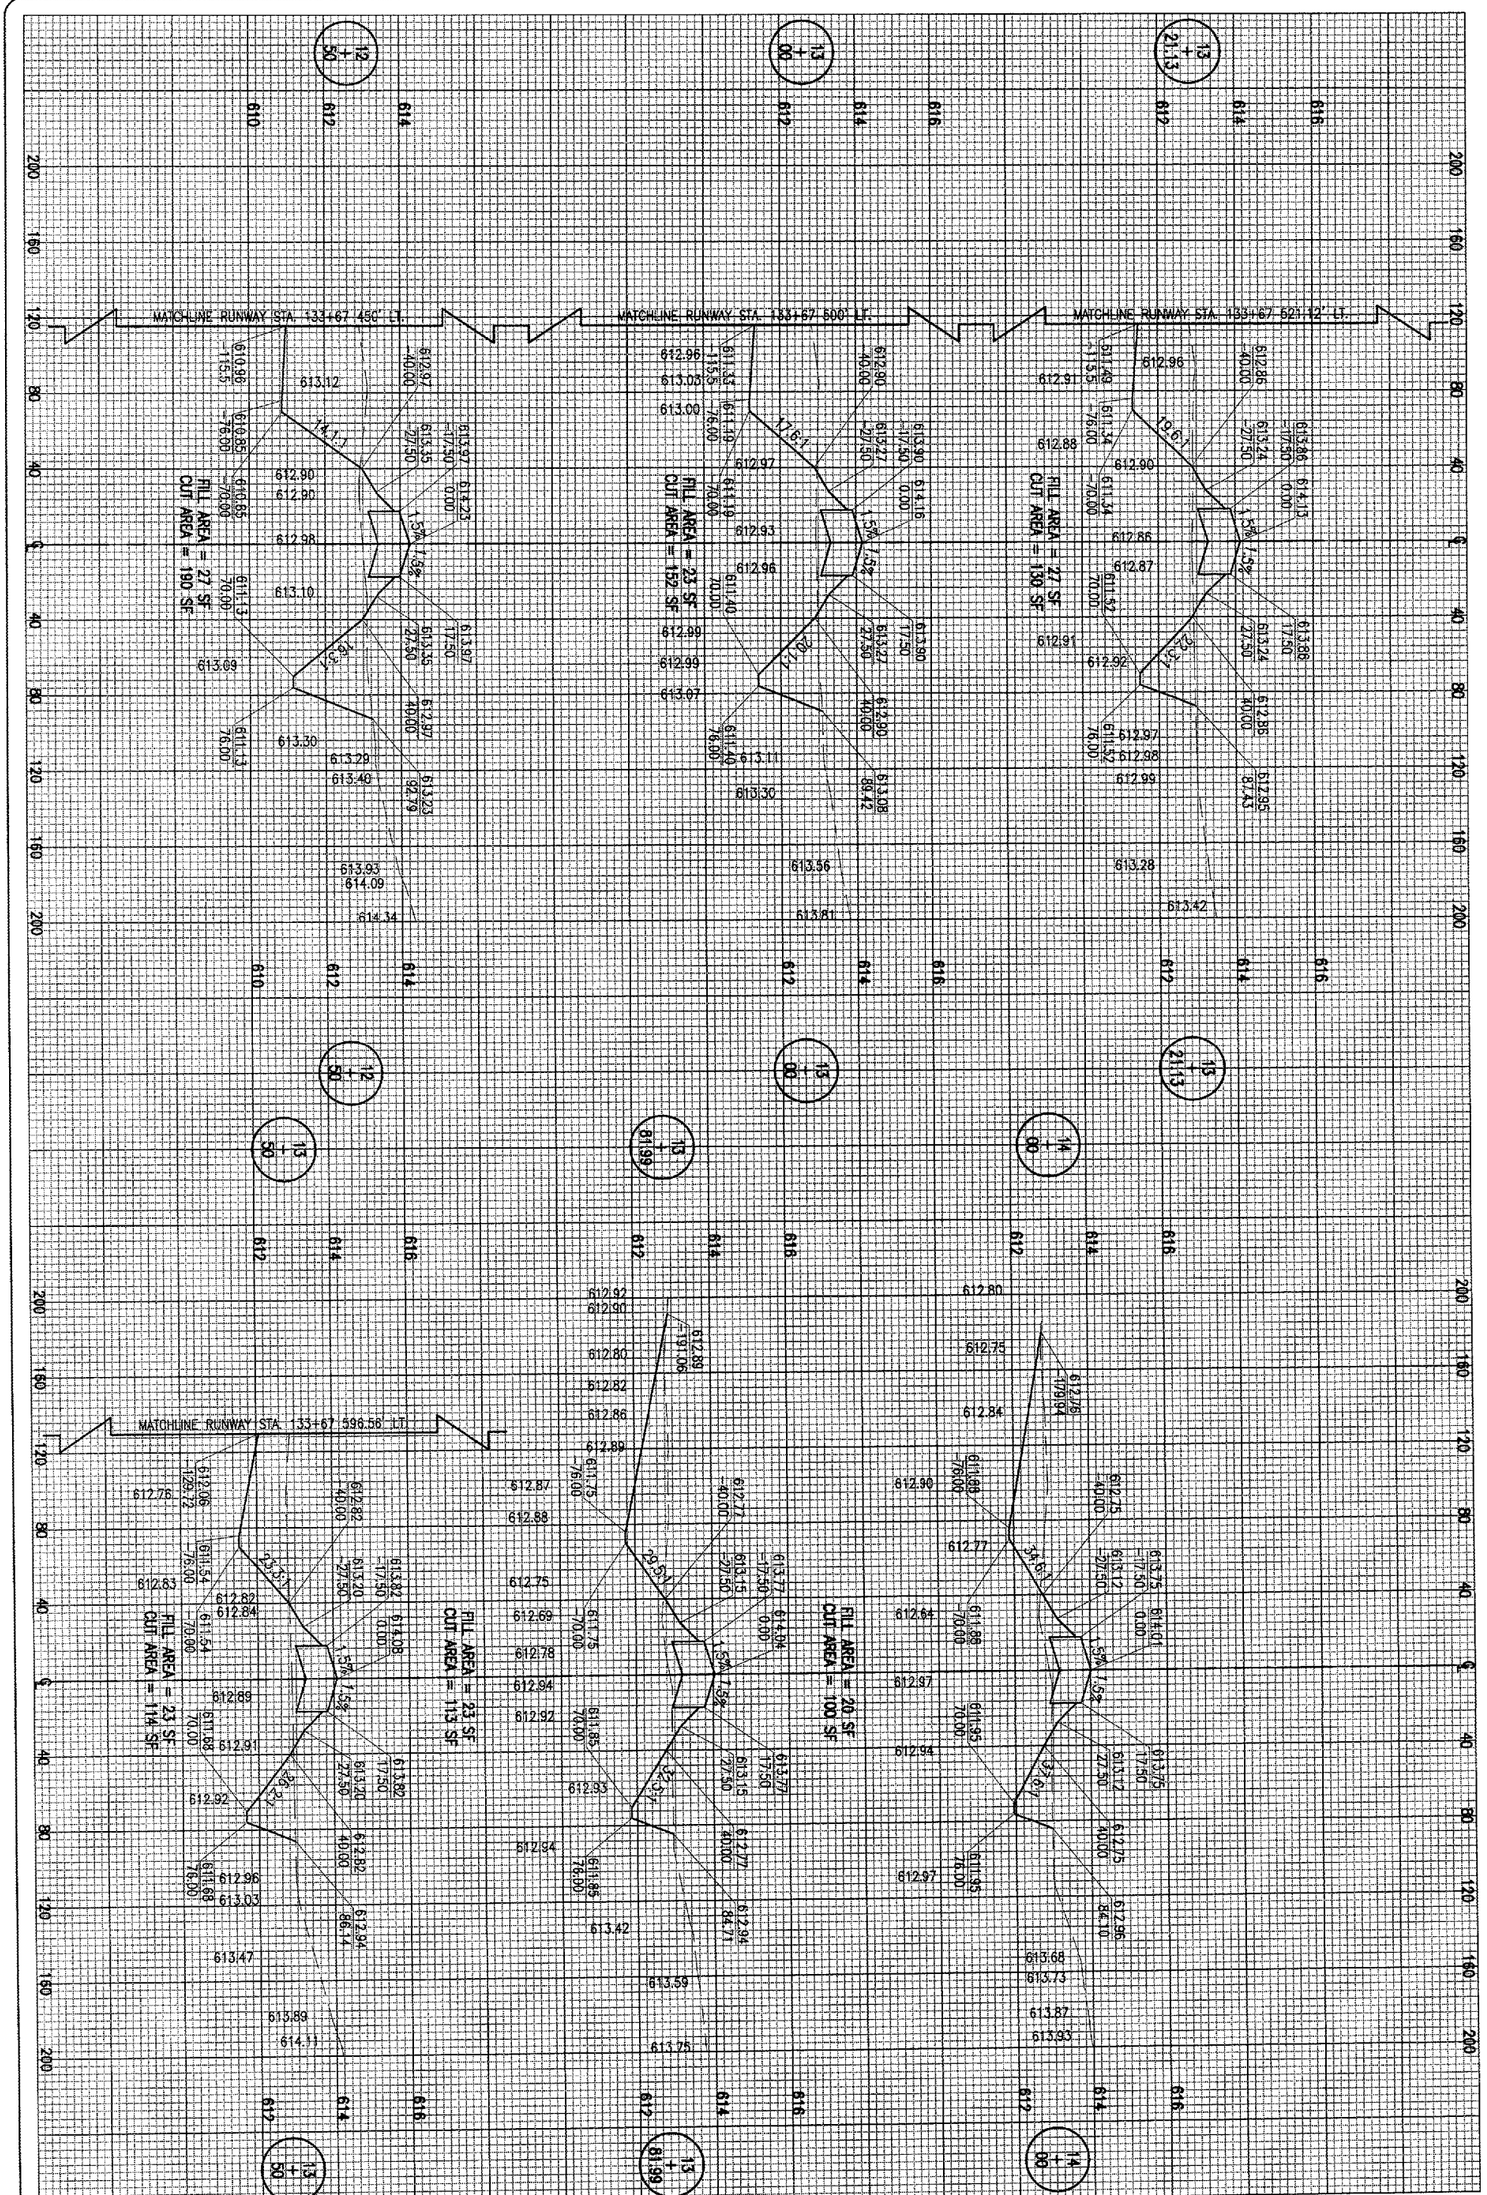

TA001

104

104 of 127 sheets

CONSTRUCT
RUNWAY 9-27

PROPOSED TAXIWAY
CROSS-SECTIONS
STA. 12+50 TO STA. 14+00

HANSON

Hanson Professional Services Inc.
1525 South Sixth Street
Springfield, Illinois 62703-2886
Offices Nationwide

HDI Project No.	828-03RWYGD 0800
Filename	R-333XS-TXY-A.DWG
Scale	H. 1"= 40' V. 1"= 2'
Date	02/24/05

LAYOUT	RAW	02/24/05
DRAWN	BAK	02/24/05
REVIEWED	CAH	xx/xx/xx

TAYLORVILLE MUNICIPAL AIRPORT
TAYLORVILLE, ILLINOIS

IL. PROJ.: TAZ-3166 A.I.P. PROJ.: 3-17-0100-B7

DATE	REVISION	BY