APR 07, 2005 10:46 PM RAW
I:\AIRPORTS\TVILLE\828-03RWYGD\AIRPORT\SHEETS\R-368-DTCH.DWG - STA. 365+50 TO 367+00

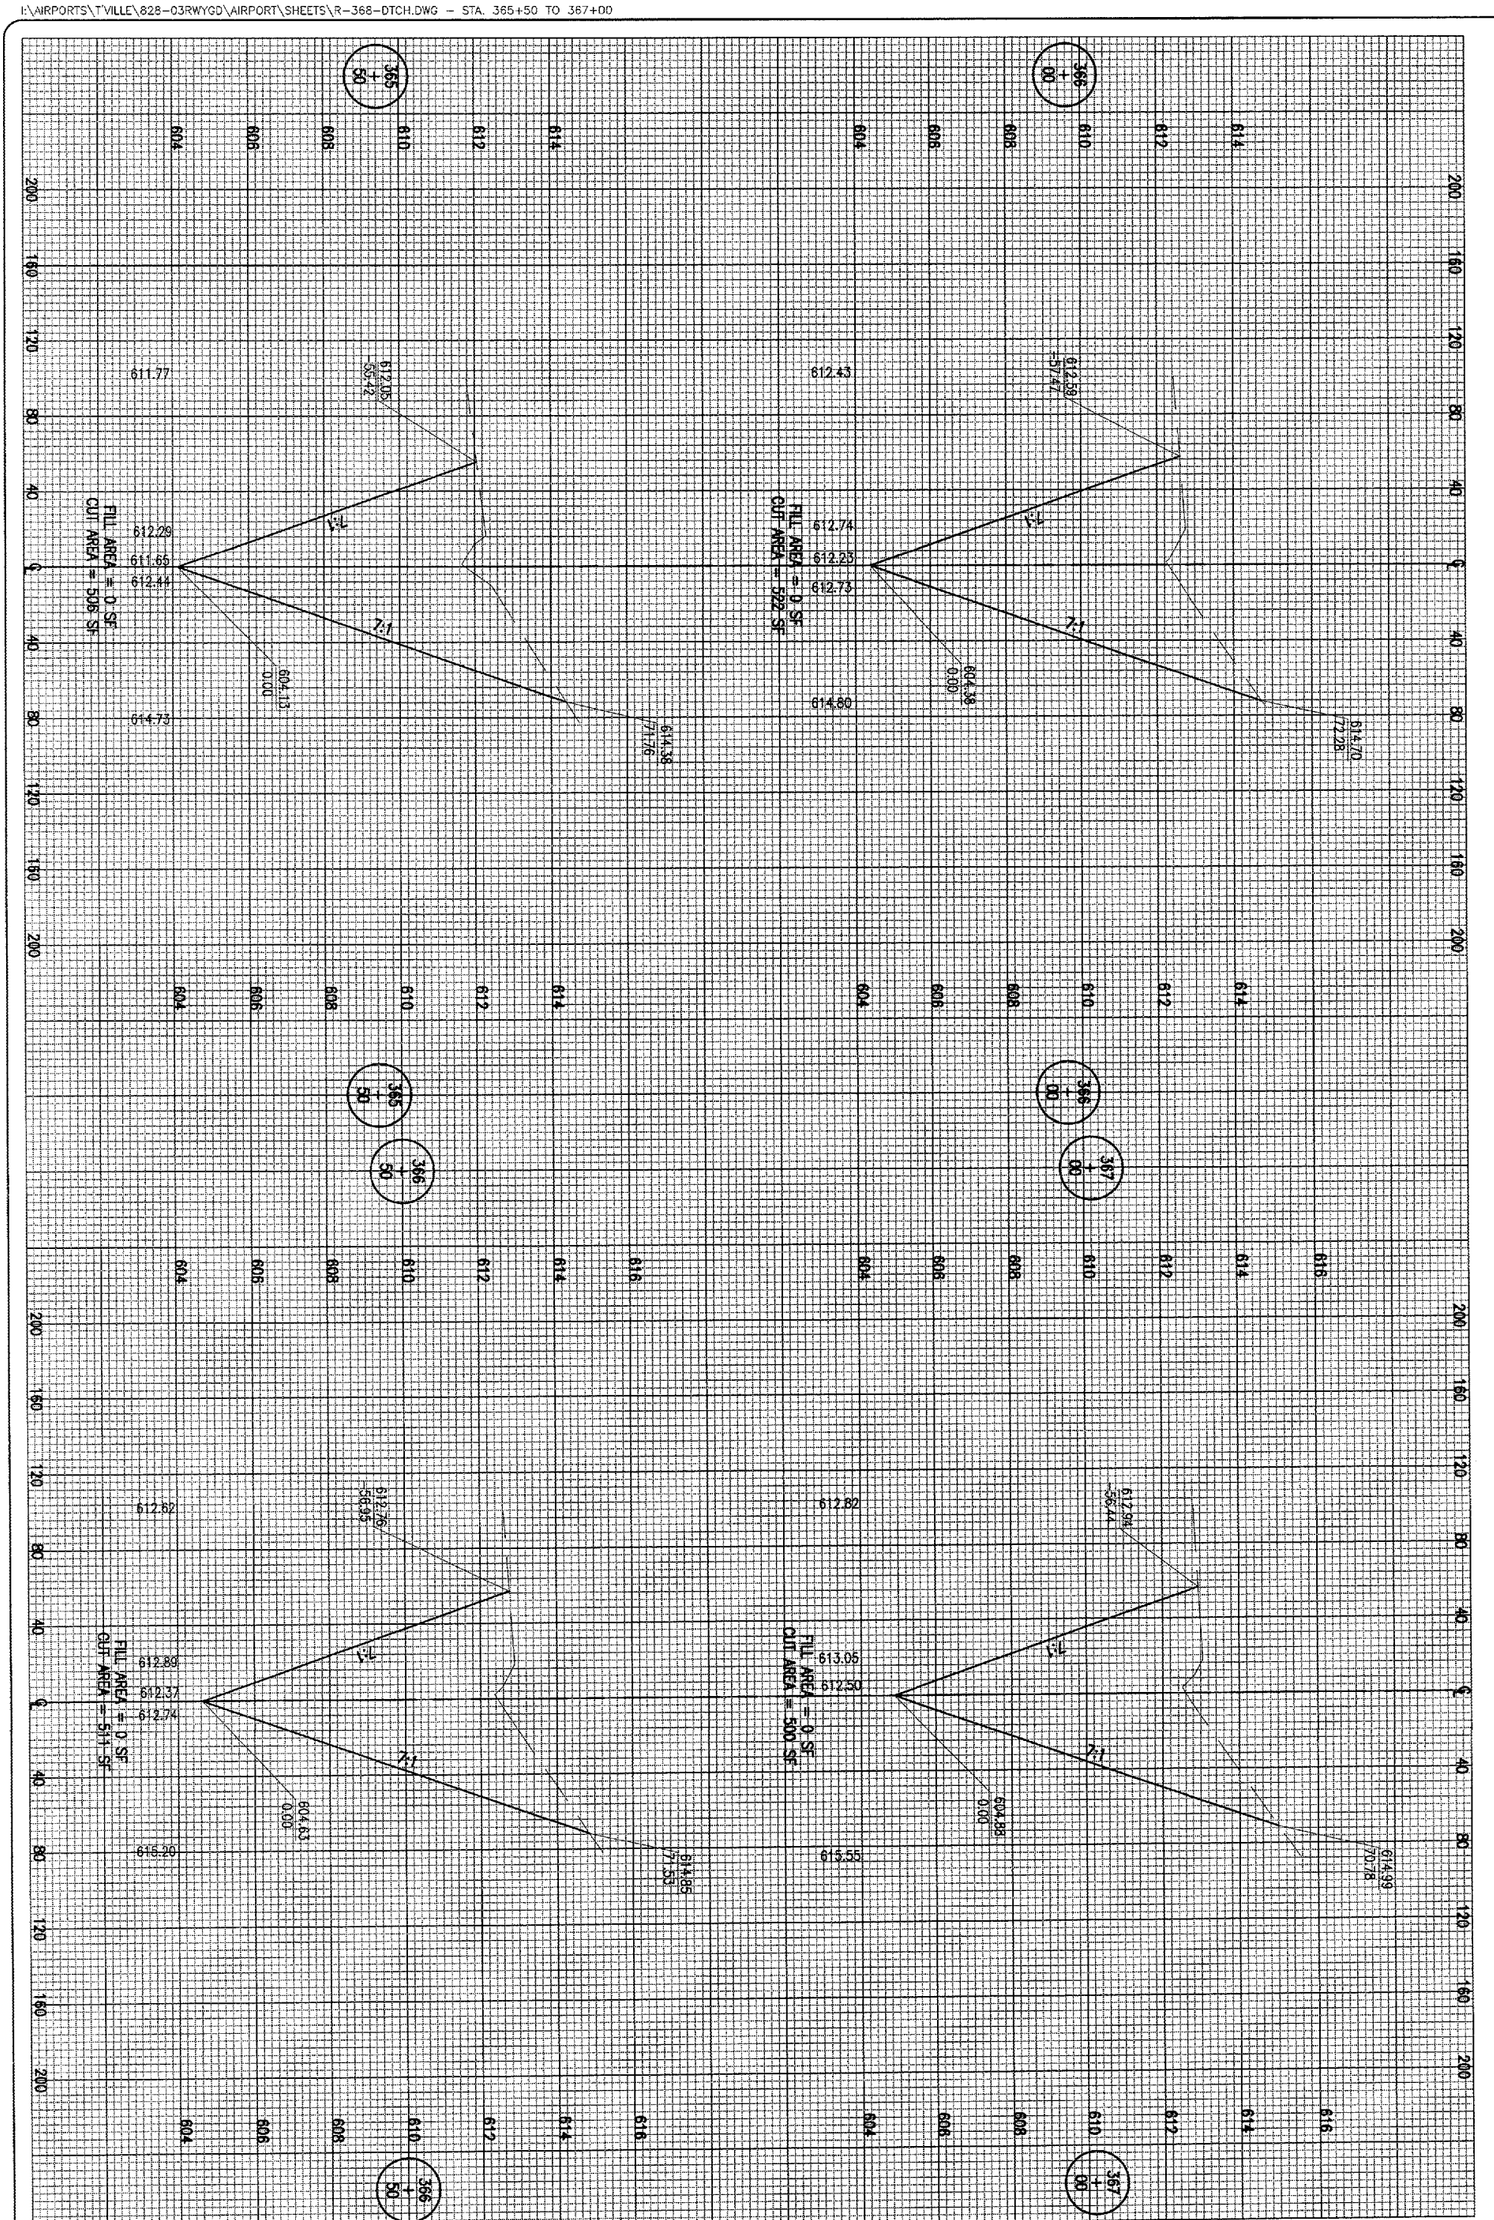

TA001

118 of 127 sheets	118	CONSTRUCT RUNWAY 9-27 PROPOSED DITCH CROSS-SECTIONS STA. 365+50 TO STA. 367+00	HANSON Hanson Professional Services Inc. 1525 South Sixth Street Springfield, Illinois 62703-2886 Offices Nationwide	HEI Project No. 828-03RWYGD 0800 Filename R-368-DTCH.DWG Scale H. 1"= 40' V. 1"= 2" Date 03/24/05 LAYOUT RAW 02/18/05 DRAWN MDR 03/24/05 REVIEWED CAH xx/xx/xx	TAYLORVILLE MUNICIPAL AIRPORT TAYLORVILLE, ILLINOIS IL. PROJ.: TAZ-3166 A.I.P. PROJ.: 3-17-0100-B7

DATE	REVISION	BY