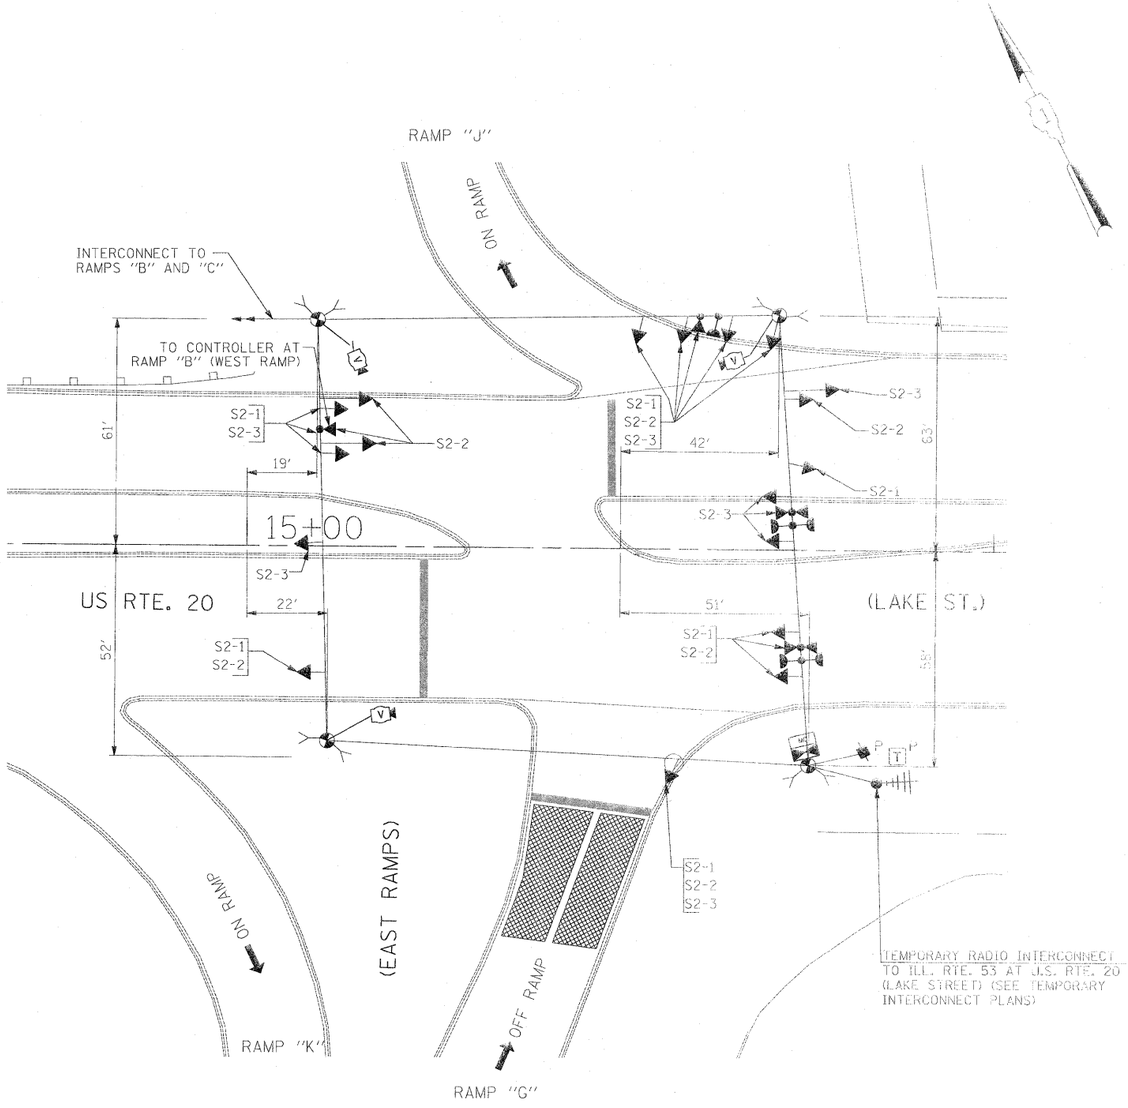

SIGNAL HEAD PLACEMENTS FOR STAGES: S2-1, S2-2, AND S2-3.

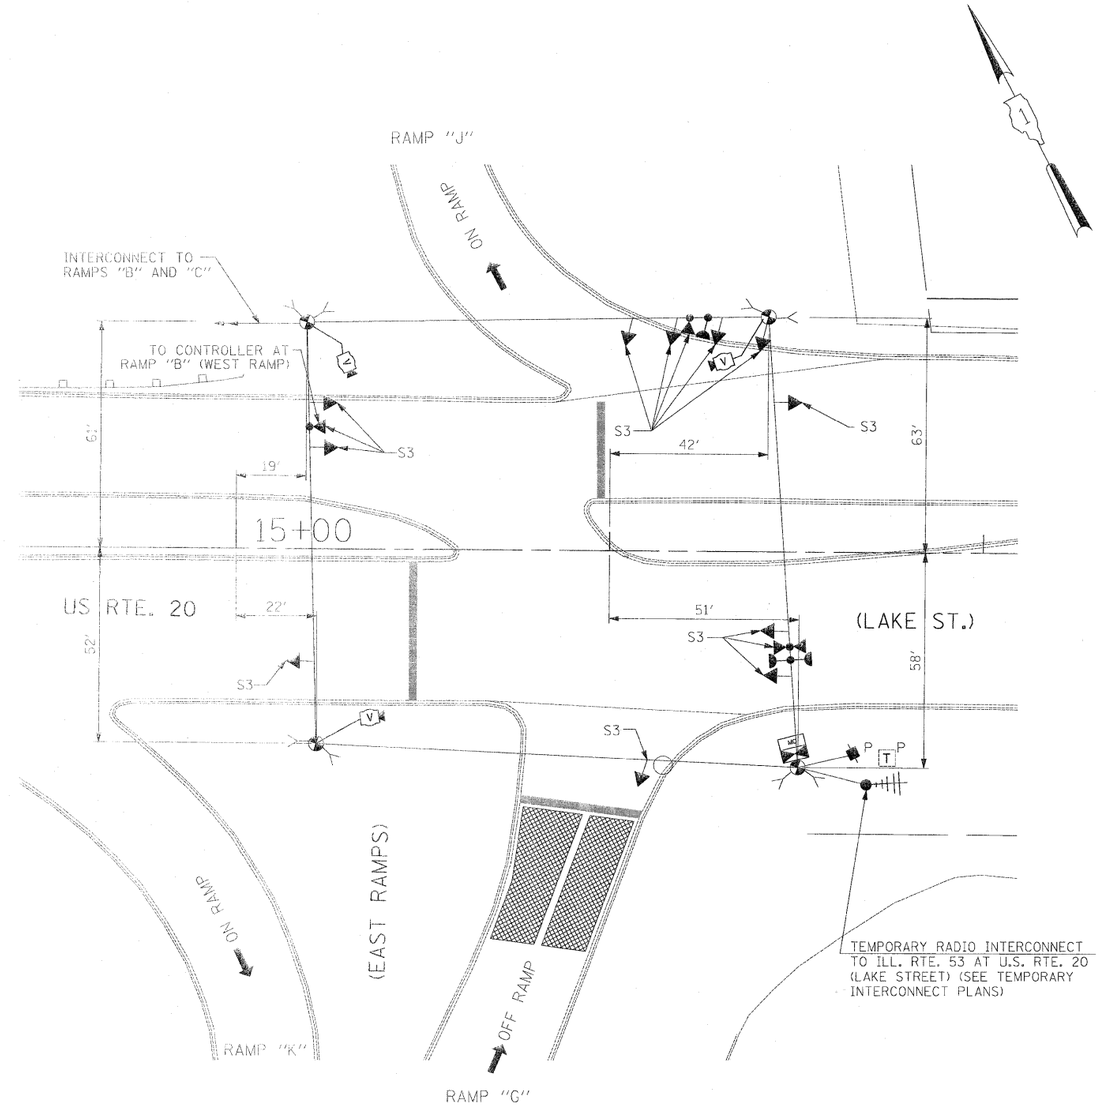

SIGNAL HEAD PLACEMENTS FOR STAGE 3.

THE TRAFFIC SIGNAL CONTROL EQUIPMENT FOR THIS PROJECT SHALL BE "ECONOLITE" TO MATCH THE EXISTING ADJACENT SYSTEM.

△ Rev. 6-8-11

FILE NAME = $FILEL$	USER NAME = $USER$	DESIGNED - PKG	REVISED -	STATE OF ILLINOIS DEPARTMENT OF TRANSPORTATION
		DRAWN - MAA, EA	REVISED -	
	PLOT SCALE = $SCALE$	CHECKED - PKG, EA	REVISED -	
	PLOT DATE = $DATE$	DATE - 5/16/2011	REVISED -	

TEMPORARY TRAFFIC SIGNAL INSTALLATION AND REMOVAL PLAN
U.S. ROUTE 20 (LAKE ST.) AT RAMPS "G", "J", AND "K" (EAST RAMPS) STAGE 2 AND STAGE 3 (SHEET 2 OF 3).

SCALE: 1"=20' | SHEET NO. OF SHEETS | STA. TO STA.

F.A.P. RTE.	SECTION	COUNTY	TOTAL SHEETS	SHEET NO.
2578	532B	DuPage	781	524
		CONTRACT NO. 60477		

FED. ROAD DIST. NO. | ILLINOIS | FED. AID PROJECT