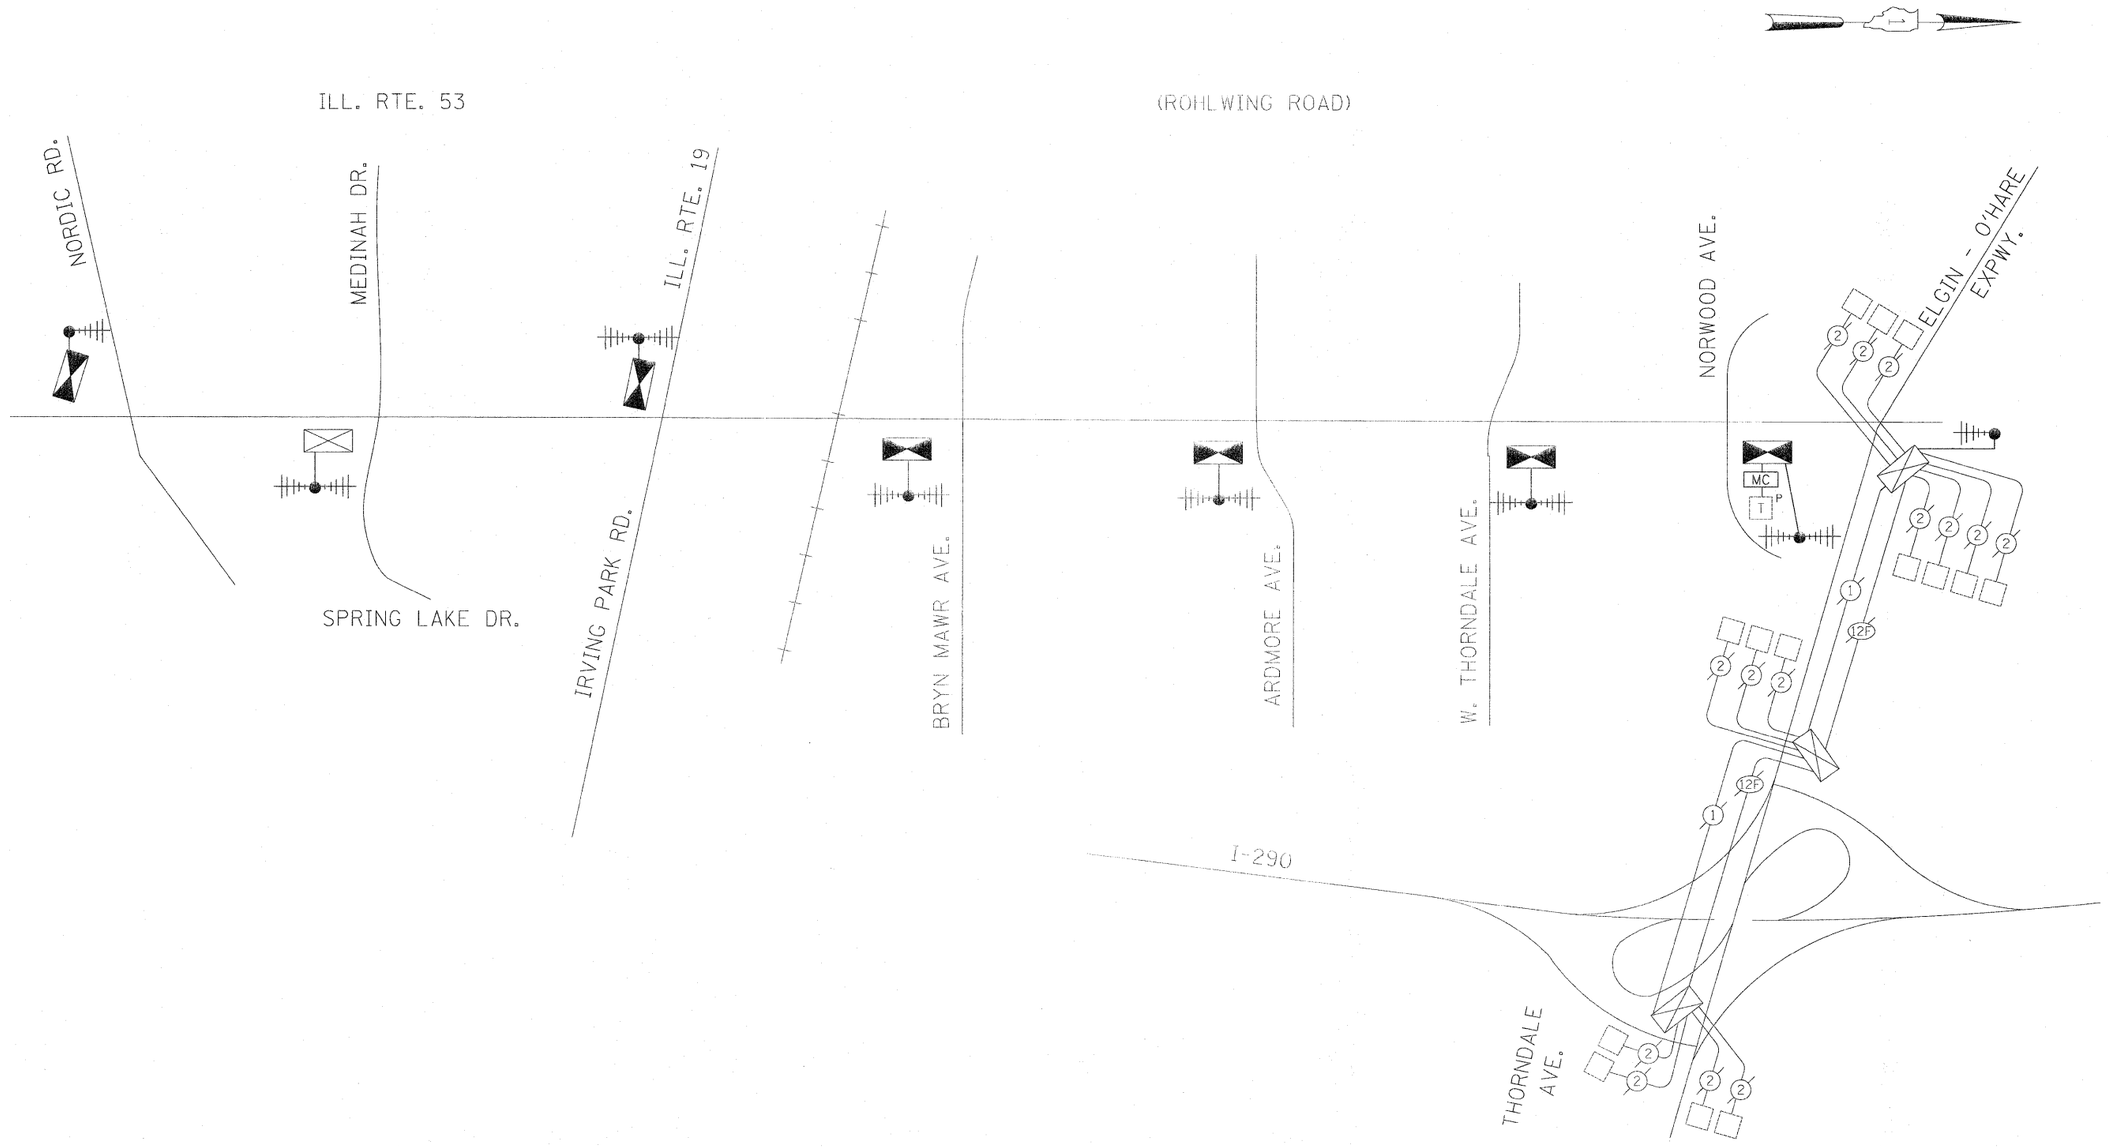

THE TRAFFIC SIGNAL CONTROL EQUIPMENT FOR THIS PROJECT SHALL BE "ECONOLITE" TO MATCH THE EXISTING ADJACENT SYSTEM.

Rev. 6-8-11

FILE NAME = $FILE$	USER NAME = $USER$	DESIGNED - PKG	REVISED -
		DRAWN - MAA, EA	REVISED -
	PLOT SCALE = $SCALE$	CHECKED - PKG, EA	REVISED -
	PLOT DATE = $DATE$	DATE - 5/18/2011	REVISED -

STATE OF ILLINOIS
DEPARTMENT OF TRANSPORTATION

TEMPORARY INTERCONNECT SCHEMATIC
ILLINOIS ROUTE 53 (ROHLWING RD.) FROM
NORDIC ROAD TO ELGIN-O'HARE EXPWY./THORNDALE AVE.

SCALE: NONE | SHEET NO. OF SHEETS | STA. TO STA.

F.A.P. RTE.	SECTION	COUNTY	TOTAL SHEETS	SHEET NO.
2578	532B	DuPage	781	535
		CONTRACT NO. 60477		
FED. ROAD DIST. NO. -	ILLINOIS	FED. AID PROJECT		