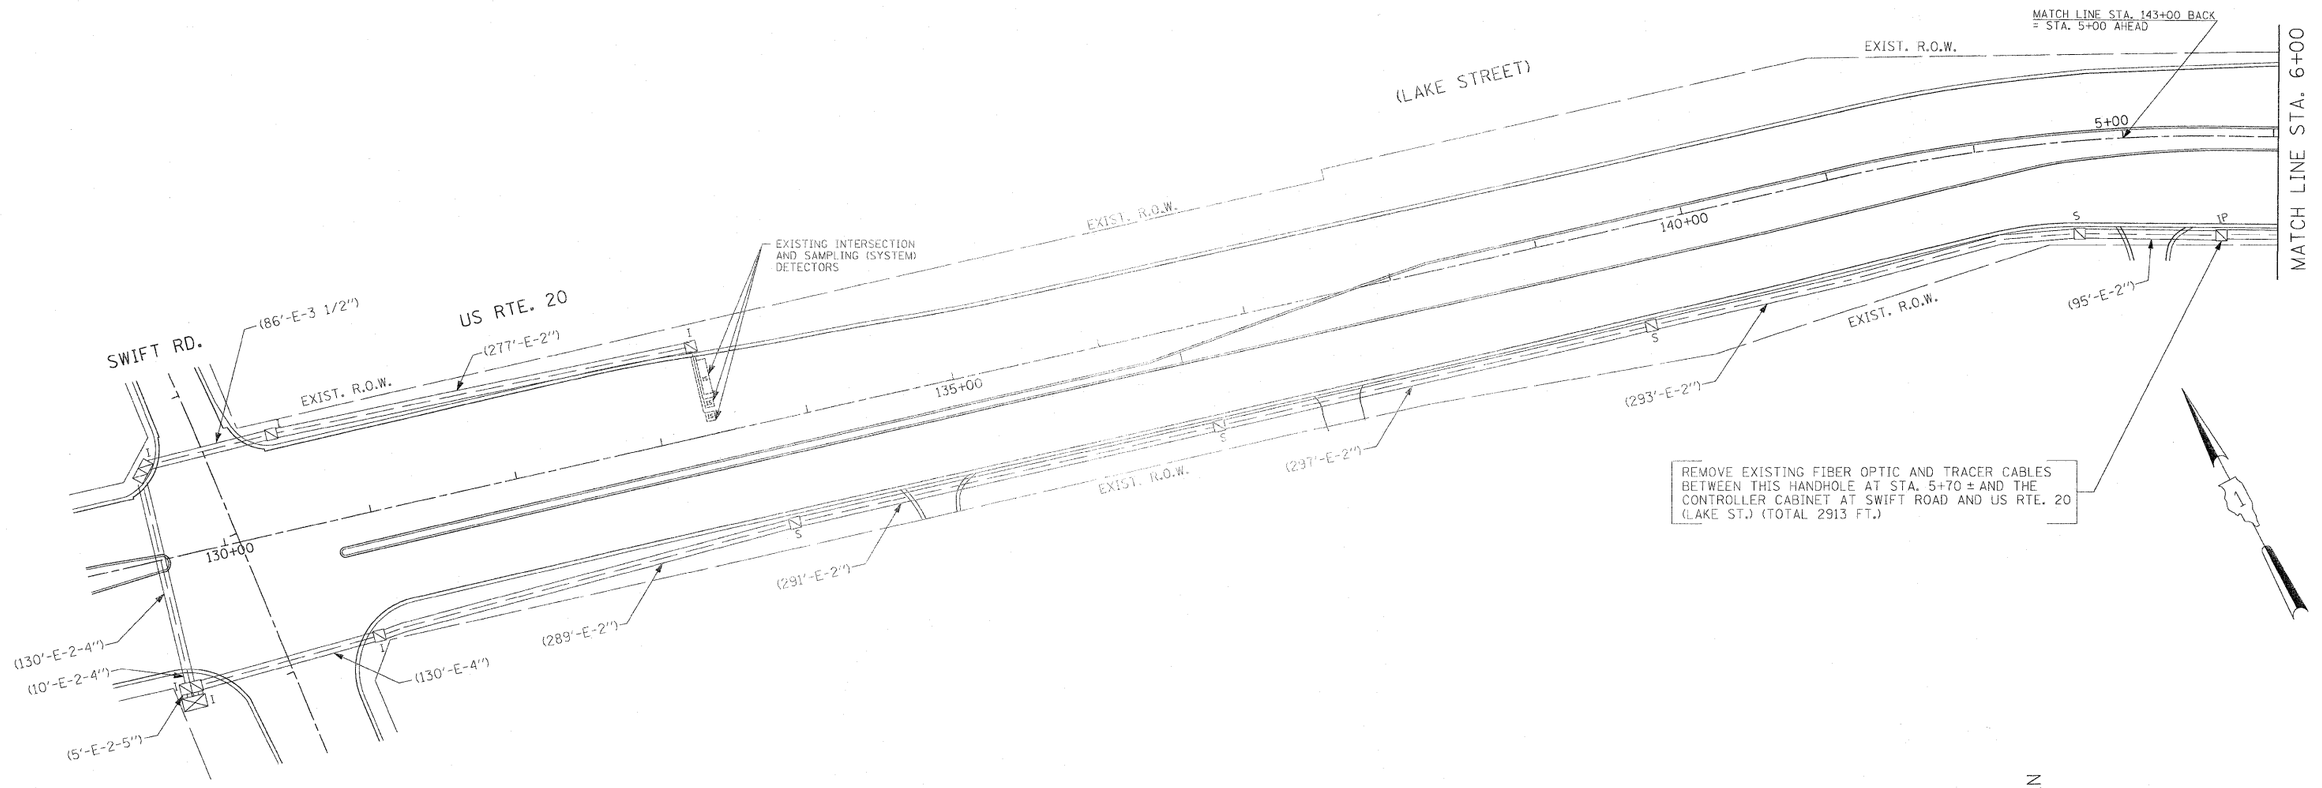


THE TRAFFIC SIGNAL CONTROL EQUIPMENT FOR THIS PROJECT SHALL BE "ECONOLITE" TO MATCH THE EXISTING ADJACENT SYSTEM.

⚠ Rev. 6-8-11

| | | | |
|---|---|---|---|
| FILE NAME = $FILEL$ | USER NAME = $USER$ | DESIGNED - PKG | REVISED - |
| | | DRAWN - MAA, EA | REVISED - |
| | PLOT SCALE = $SCALE$ | CHECKED - PKG, EA | REVISED - |
| | PLOT DATE = $DATE$ | DATE - 5/18/2011 | REVISED - |

**STATE OF ILLINOIS**
**DEPARTMENT OF TRANSPORTATION**

**PROPOSED INTERCONNECT PLAN**
**U.S. RTE. 20 (LAKE ST.) FROM ILL. RTE. 53 (ROHLWING RD.)**
**TO SWIFT ROAD (SHEET 1 OF 1)**

SCALE: 1"=50' | SHEET NO. OF SHEETS | STA. TO STA.

| F.A.P. RTE. | SECTION | COUNTY | TOTAL SHEETS | SHEET NO. |
|---|---|---|---|---|
| 2578 | 532B | DuPage | 781 | 537 |
| | | CONTRACT NO. 60477 | | |
| FED. ROAD DIST. NO. - | ILLINOIS | FED. AID PROJECT | | |