NOT USED

0 50 100 SCALE: 1" = 50'-0"

0 5 10 SCALE: 1" = 5'-0"

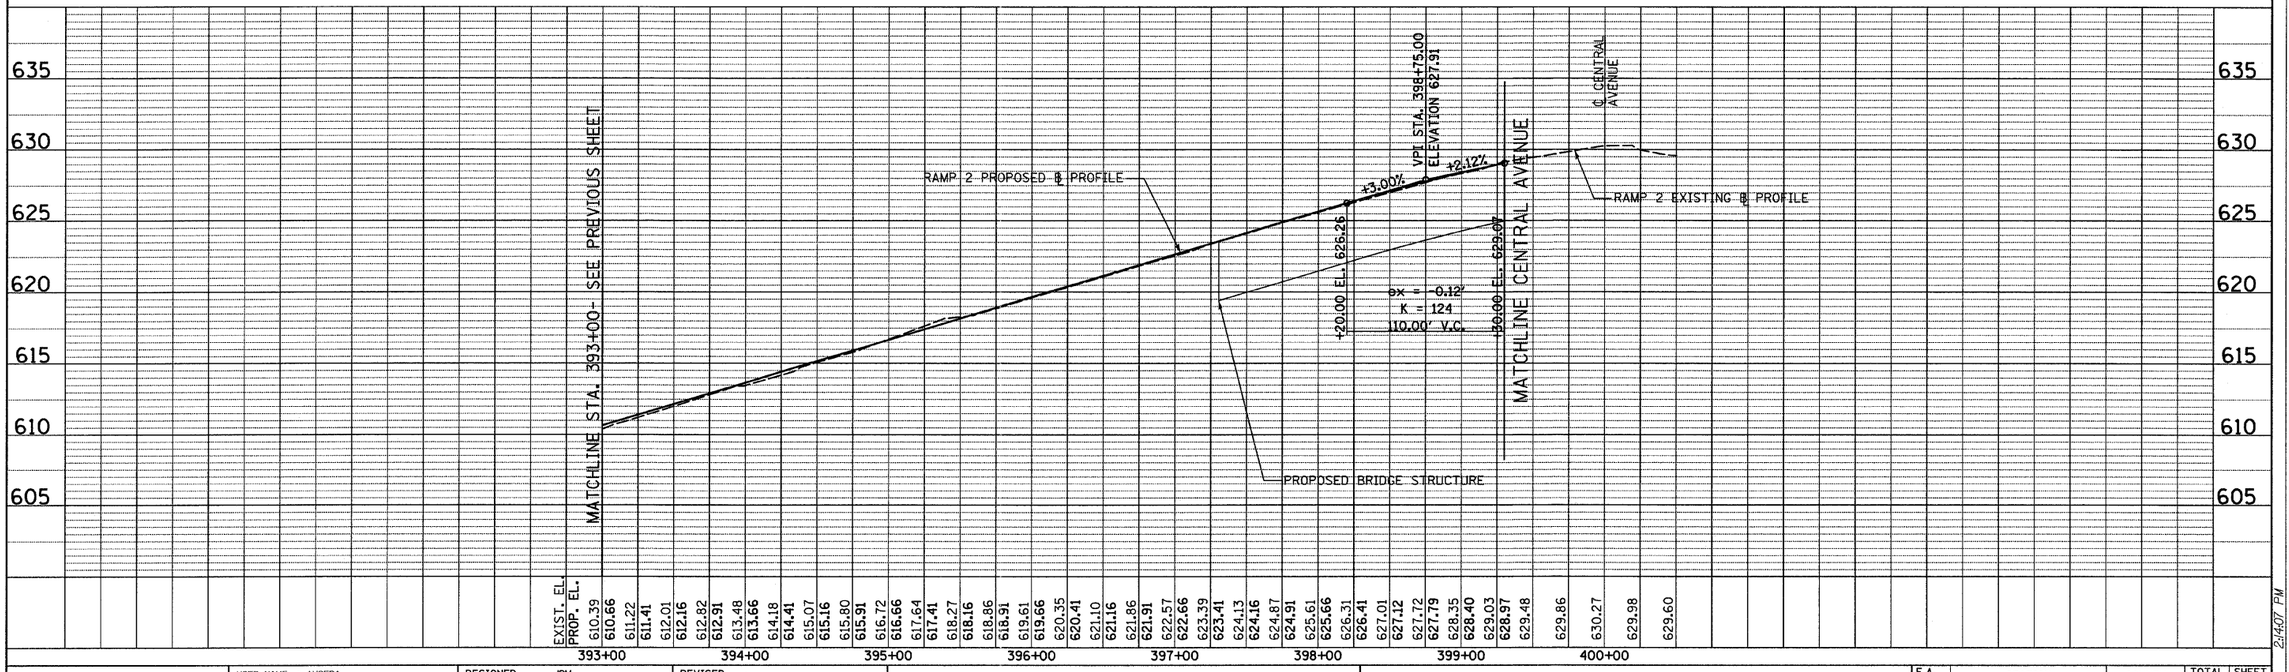

PLAN

SURVEYED BY
PLOTTED DATE
LAYOUT CHECKED
ALIGNMENT CHECKED
NOTE BOOK
NO.
CADD FILE NAME

PROFILE

SURVEYED BY
PLOTTED DATE
GRADES CHECKED
STRUCTURE NO(S).
NO.
STRUCTURE NO(S)/KS CHKD

TYLIN INTERNATIONAL

USER NAME = $USER$	DESIGNED - JPM	REVISED -
	DRAWN - JPM	REVISED -
PLOT SCALE = $SCALE$	CHECKED - AZ	REVISED -
PLOT DATE = 4/28/2011	DATE - 03/25/2011	REVISED -

P:\01345\ROAD\55rdpf22.dgn

STATE OF ILLINOIS
DEPARTMENT OF TRANSPORTATION

CENTRAL AVENUE OVER I-55
ROADWAY PROFILE – RAMP 2

SCALE: HOR. 1"=50' VER. 1"=5' | SHEET NO. 2 OF 2 SHEETS | STA. 393+00 TO STA. 400+00

F.A. RTE.	SECTION	COUNTY	TOTAL SHEETS	SHEET NO.
55	0711.2R & 1011.1BR	COOK	741	126
		CONTRACT NO. 60999		
FED. ROAD DIST. NO.	ILLINOIS	FED. AID PROJECT		

P:\01345\ROAD\55rdpf22.dgn 4/28/2011 2:14:07 PM