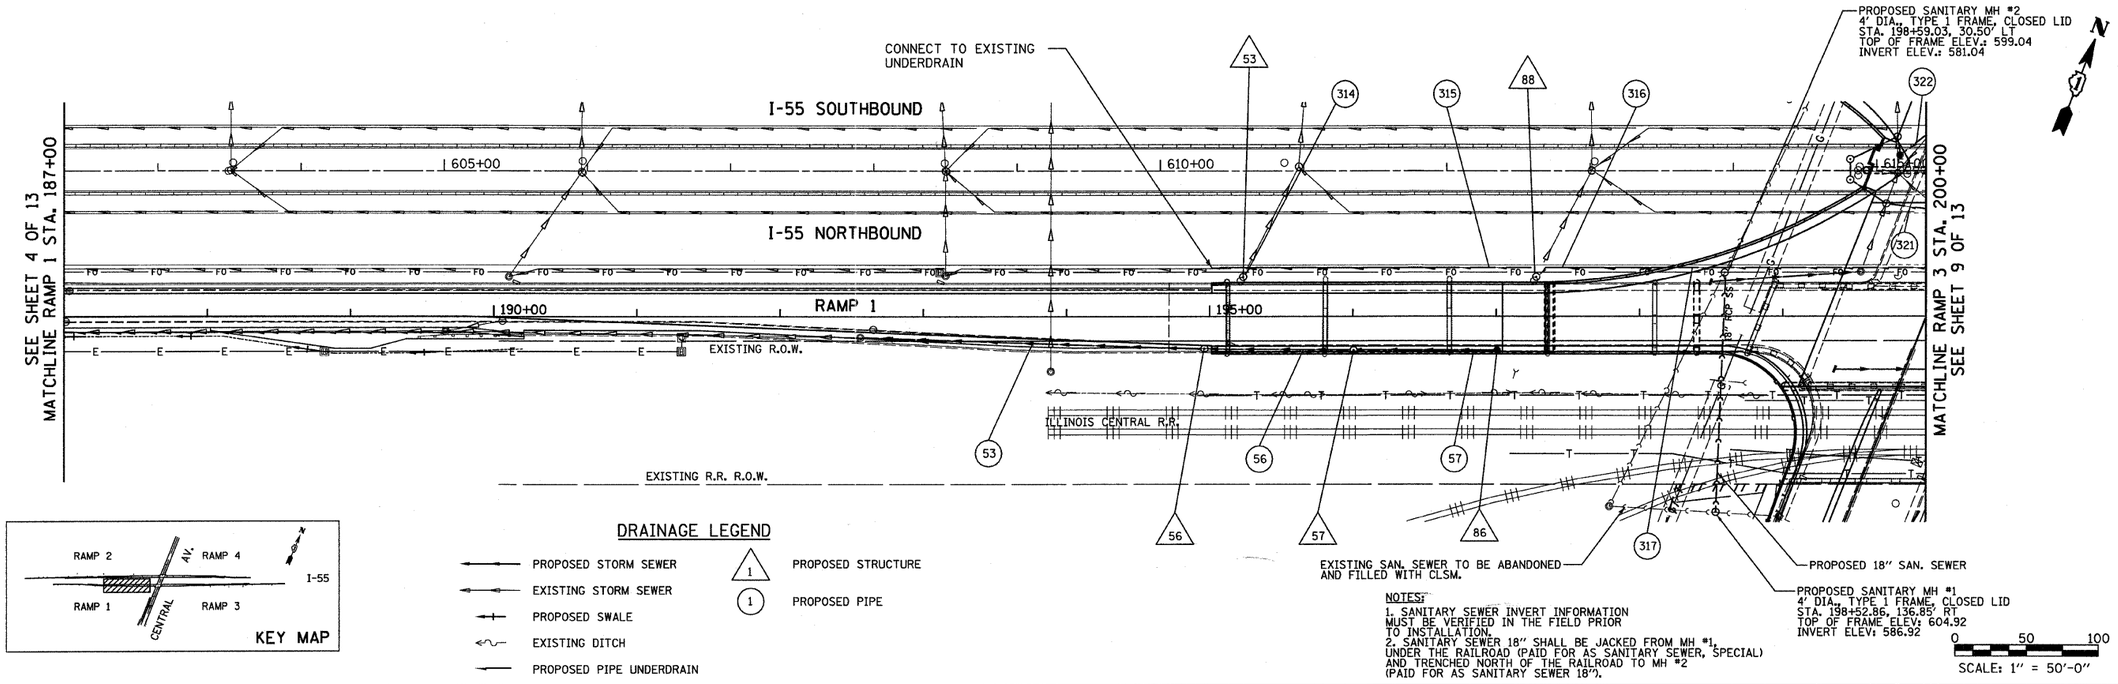

DRAINAGE LEGEND

- PROPOSED STORM SEWER
- EXISTING STORM SEWER
- PROPOSED SWALE
- EXISTING DITCH
- PROPOSED PIPE UNDERDRAIN
- PROPOSED STRUCTURE
- PROPOSED PIPE

NOTES:
1. SANITARY SEWER INVERT INFORMATION MUST BE VERIFIED IN THE FIELD PRIOR TO INSTALLATION.
2. SANITARY SEWER 18" SHALL BE JACKED FROM MH #1, UNDER THE RAILROAD (PAID FOR AS SANITARY SEWER, SPECIAL) AND TRENCHED NORTH OF THE RAILROAD TO MH #2 (PAID FOR AS SANITARY SEWER 18").

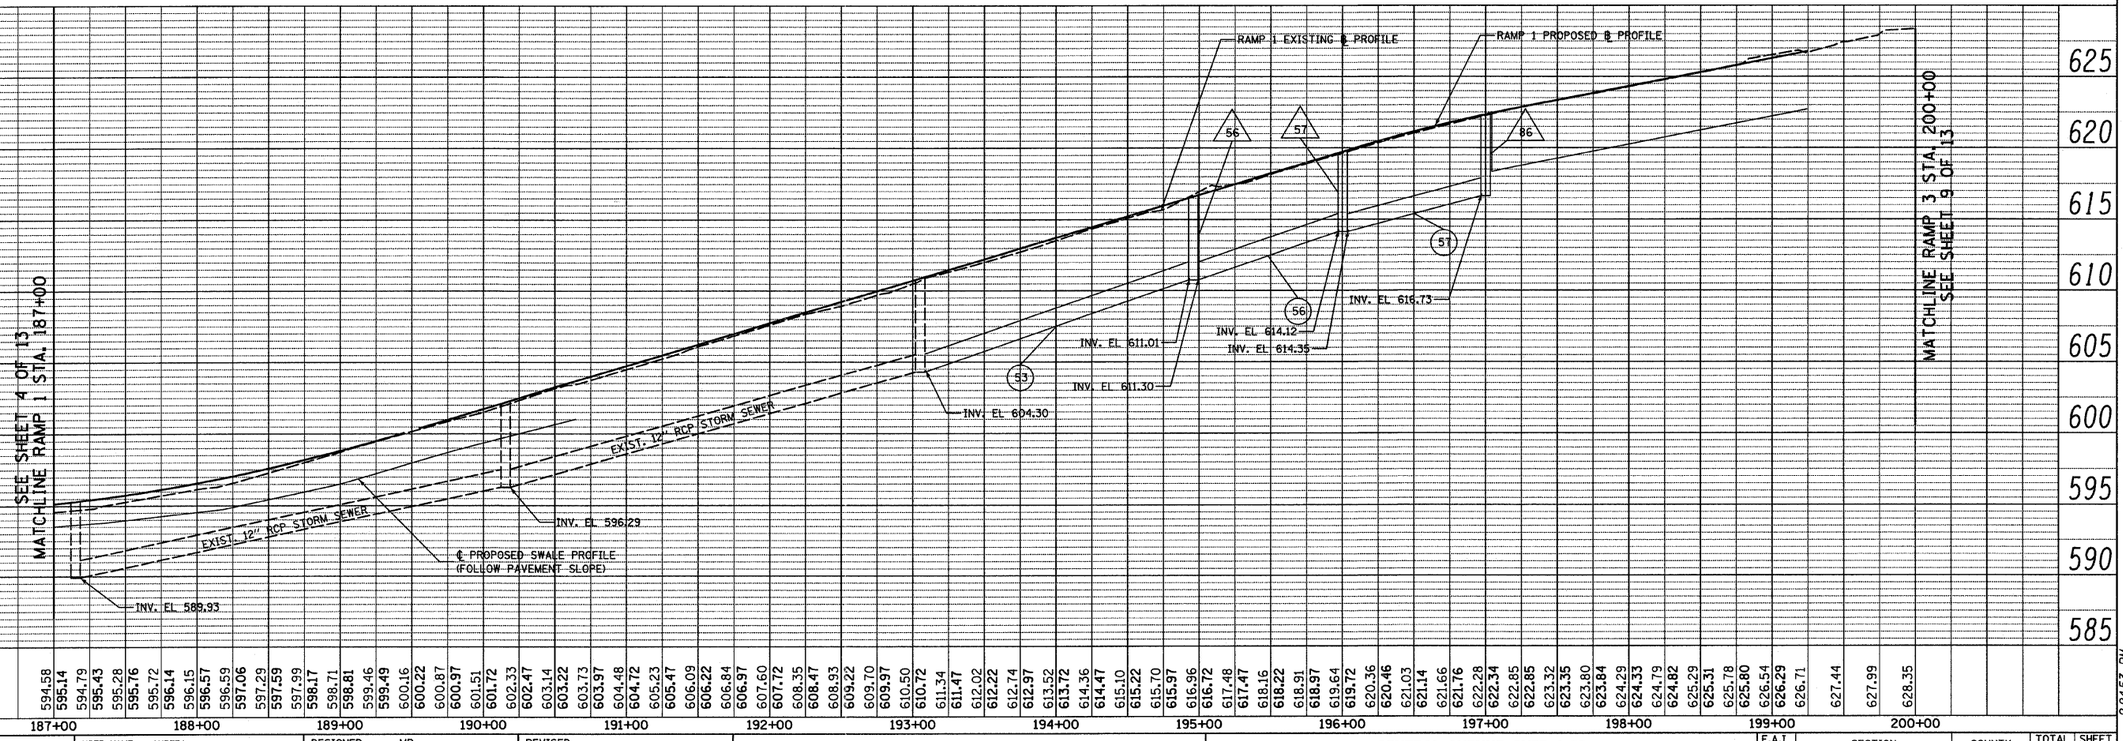

| | | |