F.A. RTE.	SECTION	COUNTY	TOTAL SHEETS	SHEET NO.
----	----------	----------	229	741
STA. ----------		TO STA. ----------		
FED. ROAD DIST. NO. _		ILLINOIS	FED. AID PROJECT	

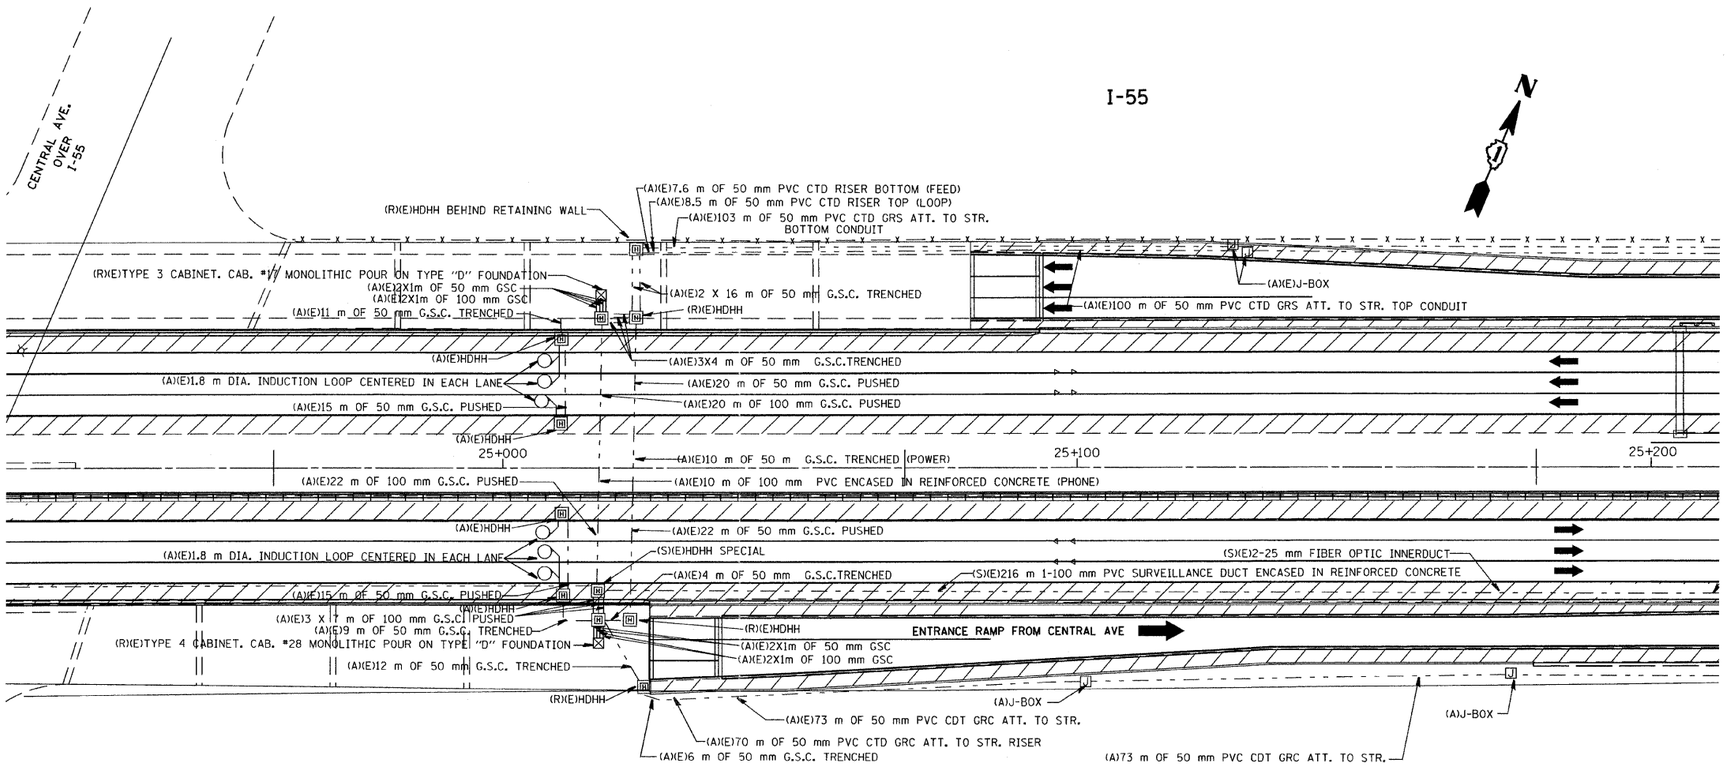

SYMBOL	LEGEND
▭	INDUCTION LOOP
○	ROUND INDUCTION LOOP
⊠	TSC CABINET
-○-	TELEPHONE SERVICE
-□-	SERVICE INSTALLATION
J	JUNCTION BOX
▣	HEAVY DUTY HAND HOLE
— —	POLYETHYLENE DUCT
— - -	GALVANIZED STEEL CONDUIT
(E)	EXISTING
(A)	ABANDON
(R)	REMOVE
(S)	SAVE

NOTES:

1.- CONTACT TSC ENGINEER PRIOR TO REMOVAL OF EXISTING CABINETS (708)524-2145.
2.- 100C #19 TELECOMMUNICATION CABLE SHALL BE CAREFULLY DISCONNECTED FROM TYPE 66 CONNECTOR BLOCK.
3.- THE FULL LENGTH OF 100C #19 TELECOMMUNICATIONS CABLE SHALL BE PULLED BACK AND STORED IN (E) HDHH SPECIAL. THE CABLE SHALL NOT BE DAMAGED IN ANY WAY.
4.- 100C #19 TELECOMMUNICATIONS CABLE SHALL BE SPLICED WITH UIB CONNECTORS IN THE (E) HDHH SPECIAL. THIS IS A TEMPORARY SPLICE.
5.- WHEN THE JUNCTION BOX TO BE EMBEDDED IN THE RETAINING WALL IS FINISHED. THE 100C #19 TELECOMMUNICATIONS CABLE SHALL BE PULLED IN AND SPLICE THERE.

REMOVAL/EXISTING PLAN

REVISIONS	
NAME	DATE
T.R.	09/2010

ILLINOIS DEPARTMENT OF TRANSPORTATION
TRAFFIC SYSTEMS CENTER

12

SCALE: 1:500 — DRAWN BY G.M.
DATE 3-99 — CHECKED BY T.D.

RD= C: TERRY155 WETSHEET1.DGN
RF=P27690AD.DGN

VI=