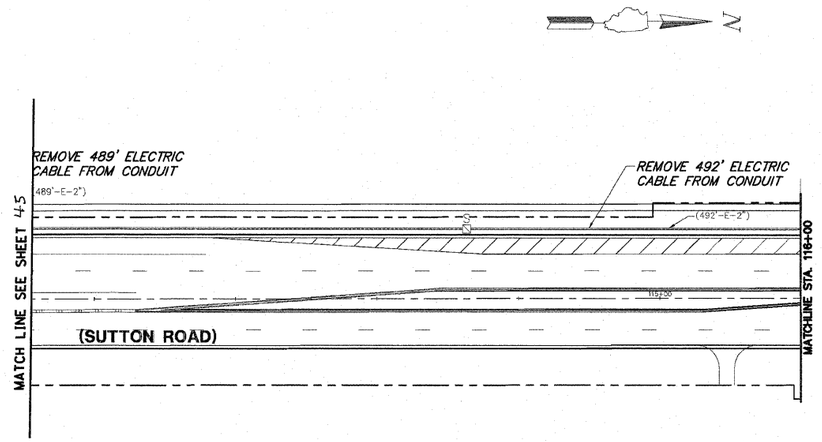

INTERCONNECT PLAN LEGEND

	PROPOSED	EXISTING
CONTROLLER		
HANDHOLE		
DOUBLE HANDHOLE		
HEAVY-DUTY HANDHOLE		
G.S. CONDUIT IN TRENCH (T) OR PUSHED (P)	— — —	═══
DETECTOR LOOP		
UNIT DUCT	U.D.	
SYSTEM	S	
INTERSECTION	IP	I

THE TRAFFIC SIGNAL CONTROL EQUIPMENT FOR THIS PROJECT SHALL BE "EAGLE" TO MATCH THE EXISTING ADJACENT SYSTEM.

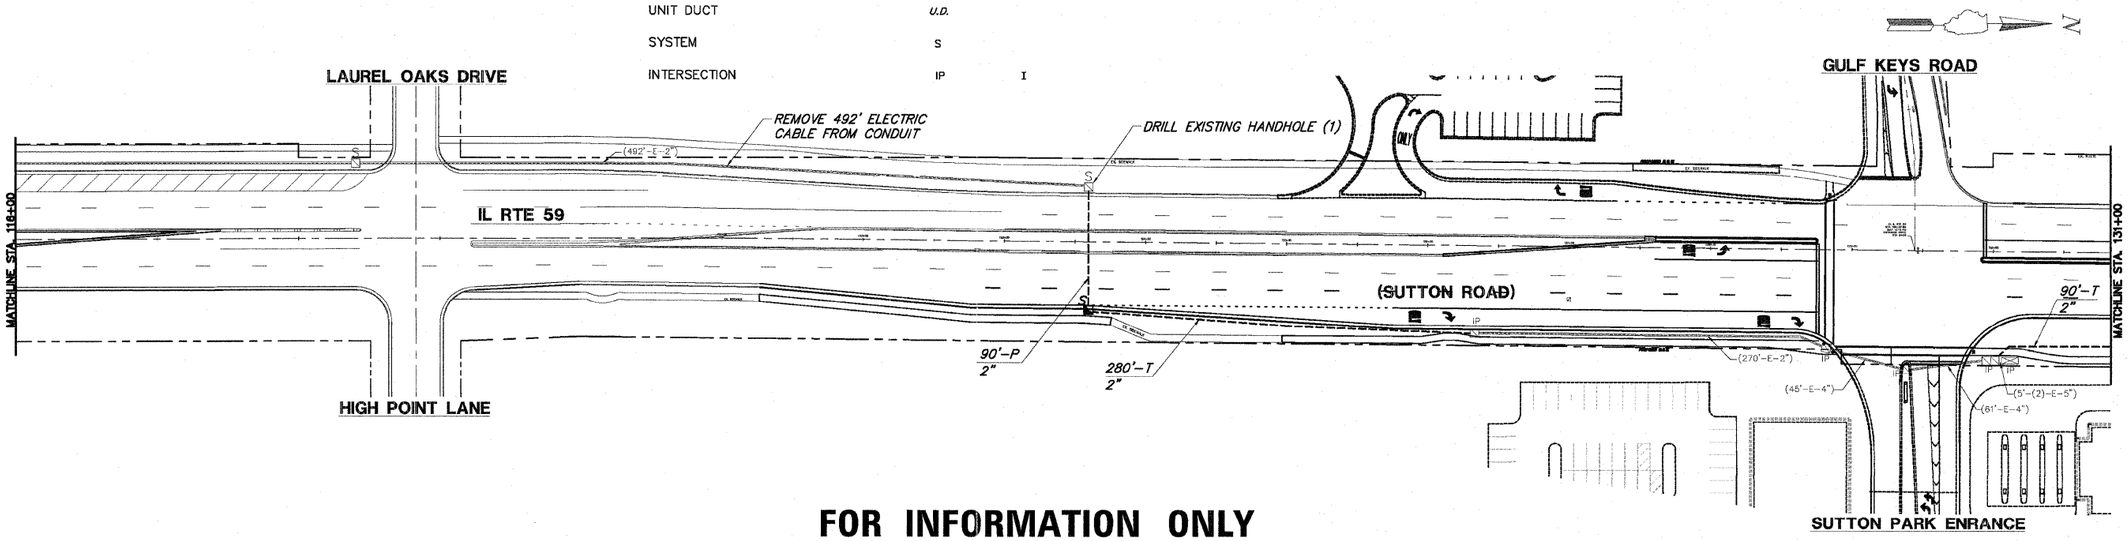

FOR INFORMATION ONLY

APEX CONSULTING ENGINEERS, LLC
111 E. Wacker Drive, Suite 520
Chicago, IL 60601

FILE NAME = $FILEL$	USER NAME = wingram	DESIGNED - WHI	REVISED -	STATE OF ILLINOIS DEPARTMENT OF TRANSPORTATION	INTERCONNECT PLAN IL. RTE. 59 - FROM BARTLETT RD. TO GOLF RD.	F.A.P. RTE. 338	SECTION 7 HB-K-N	COUNTY COOK	TOTAL SHEETS 82	SHEET NO. 46
		DRAWN - WHI	REVISED -					CONTRACT NO. 60K62		
	PLOT SCALE = $SCALE$	CHECKED - DEB	REVISED -							
	PLOT DATE = 2/22/2011	DATE - 1/10/2011	REVISED -		SCALE: NTS SHEET NO. OF SHEETS STA. TO STA.			ILLINOIS FED. AID PROJECT		