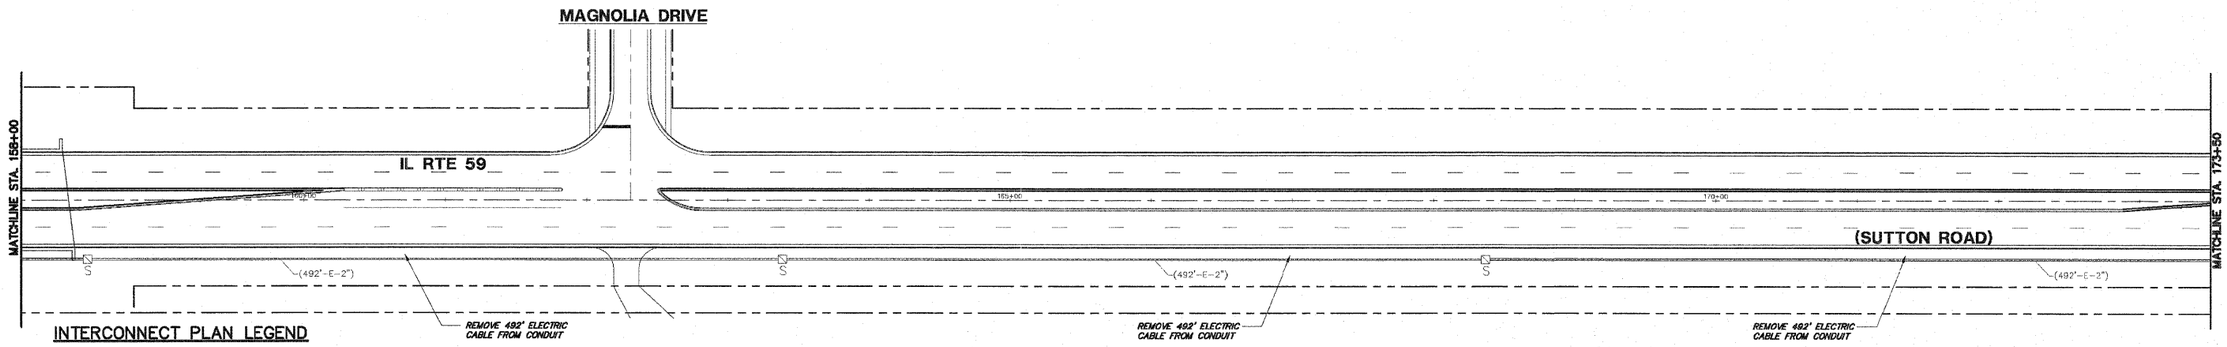

INTERCONNECT PLAN LEGEND

	PROPOSED	EXISTING
CONTROLLER	▬	▭
HANDHOLE	▪	▫
DOUBLE HANDHOLE	▪▪	▫▫
HEAVY-DUTY HANDHOLE	H	H
G.S. CONDUIT IN TRENCH (T) OR PUSHED (P)	— — —	═══
DETECTOR LOOP	□	□
UNIT DUCT	*U.D.*	
SYSTEM	S	
INTERSECTION	IP	I

THE TRAFFIC SIGNAL CONTROL EQUIPMENT FOR THIS PROJECT SHALL BE "EAGLE" TO MATCH THE EXISTING ADJACENT SYSTEM.

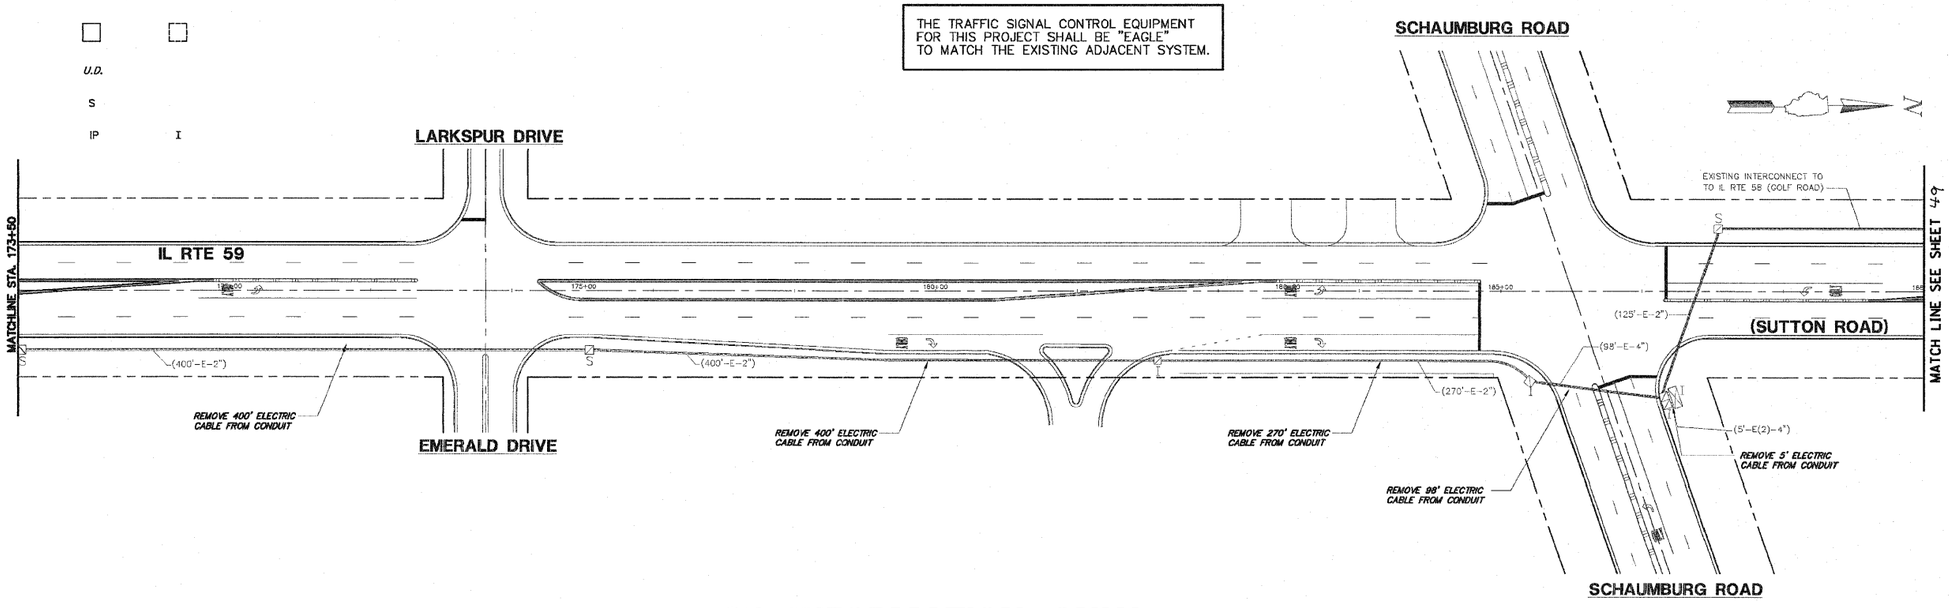

FOR INFORMATION ONLY

APEX CONSULTING ENGINEERS, LLC
111 E. Wacker Drive, Suite 520
Chicago, IL 60601

FILE NAME = $FILEL$	USER NAME = wingram	DESIGNED - WHI	REVISED -
		DRAWN - WHI	REVISED -
	PLOT SCALE = $SCALE$	CHECKED - DEB	REVISED -
	PLOT DATE = 2/22/2011	DATE - 1/10/2011	REVISED -

STATE OF ILLINOIS
DEPARTMENT OF TRANSPORTATION

INTERCONNECT PLAN
IL. RTE. 59 – FROM BARTLETT RD. TO GOLF RD.

SCALE: NTS | SHEET NO. OF SHEETS | STA. TO STA.

F.A.P. RTE.	SECTION	COUNTY	TOTAL SHEETS	SHEET NO.
338	7 HB-K-N	COOK	82	48
		CONTRACT NO. 60K62		
		ILLINOIS FED. AID PROJECT		