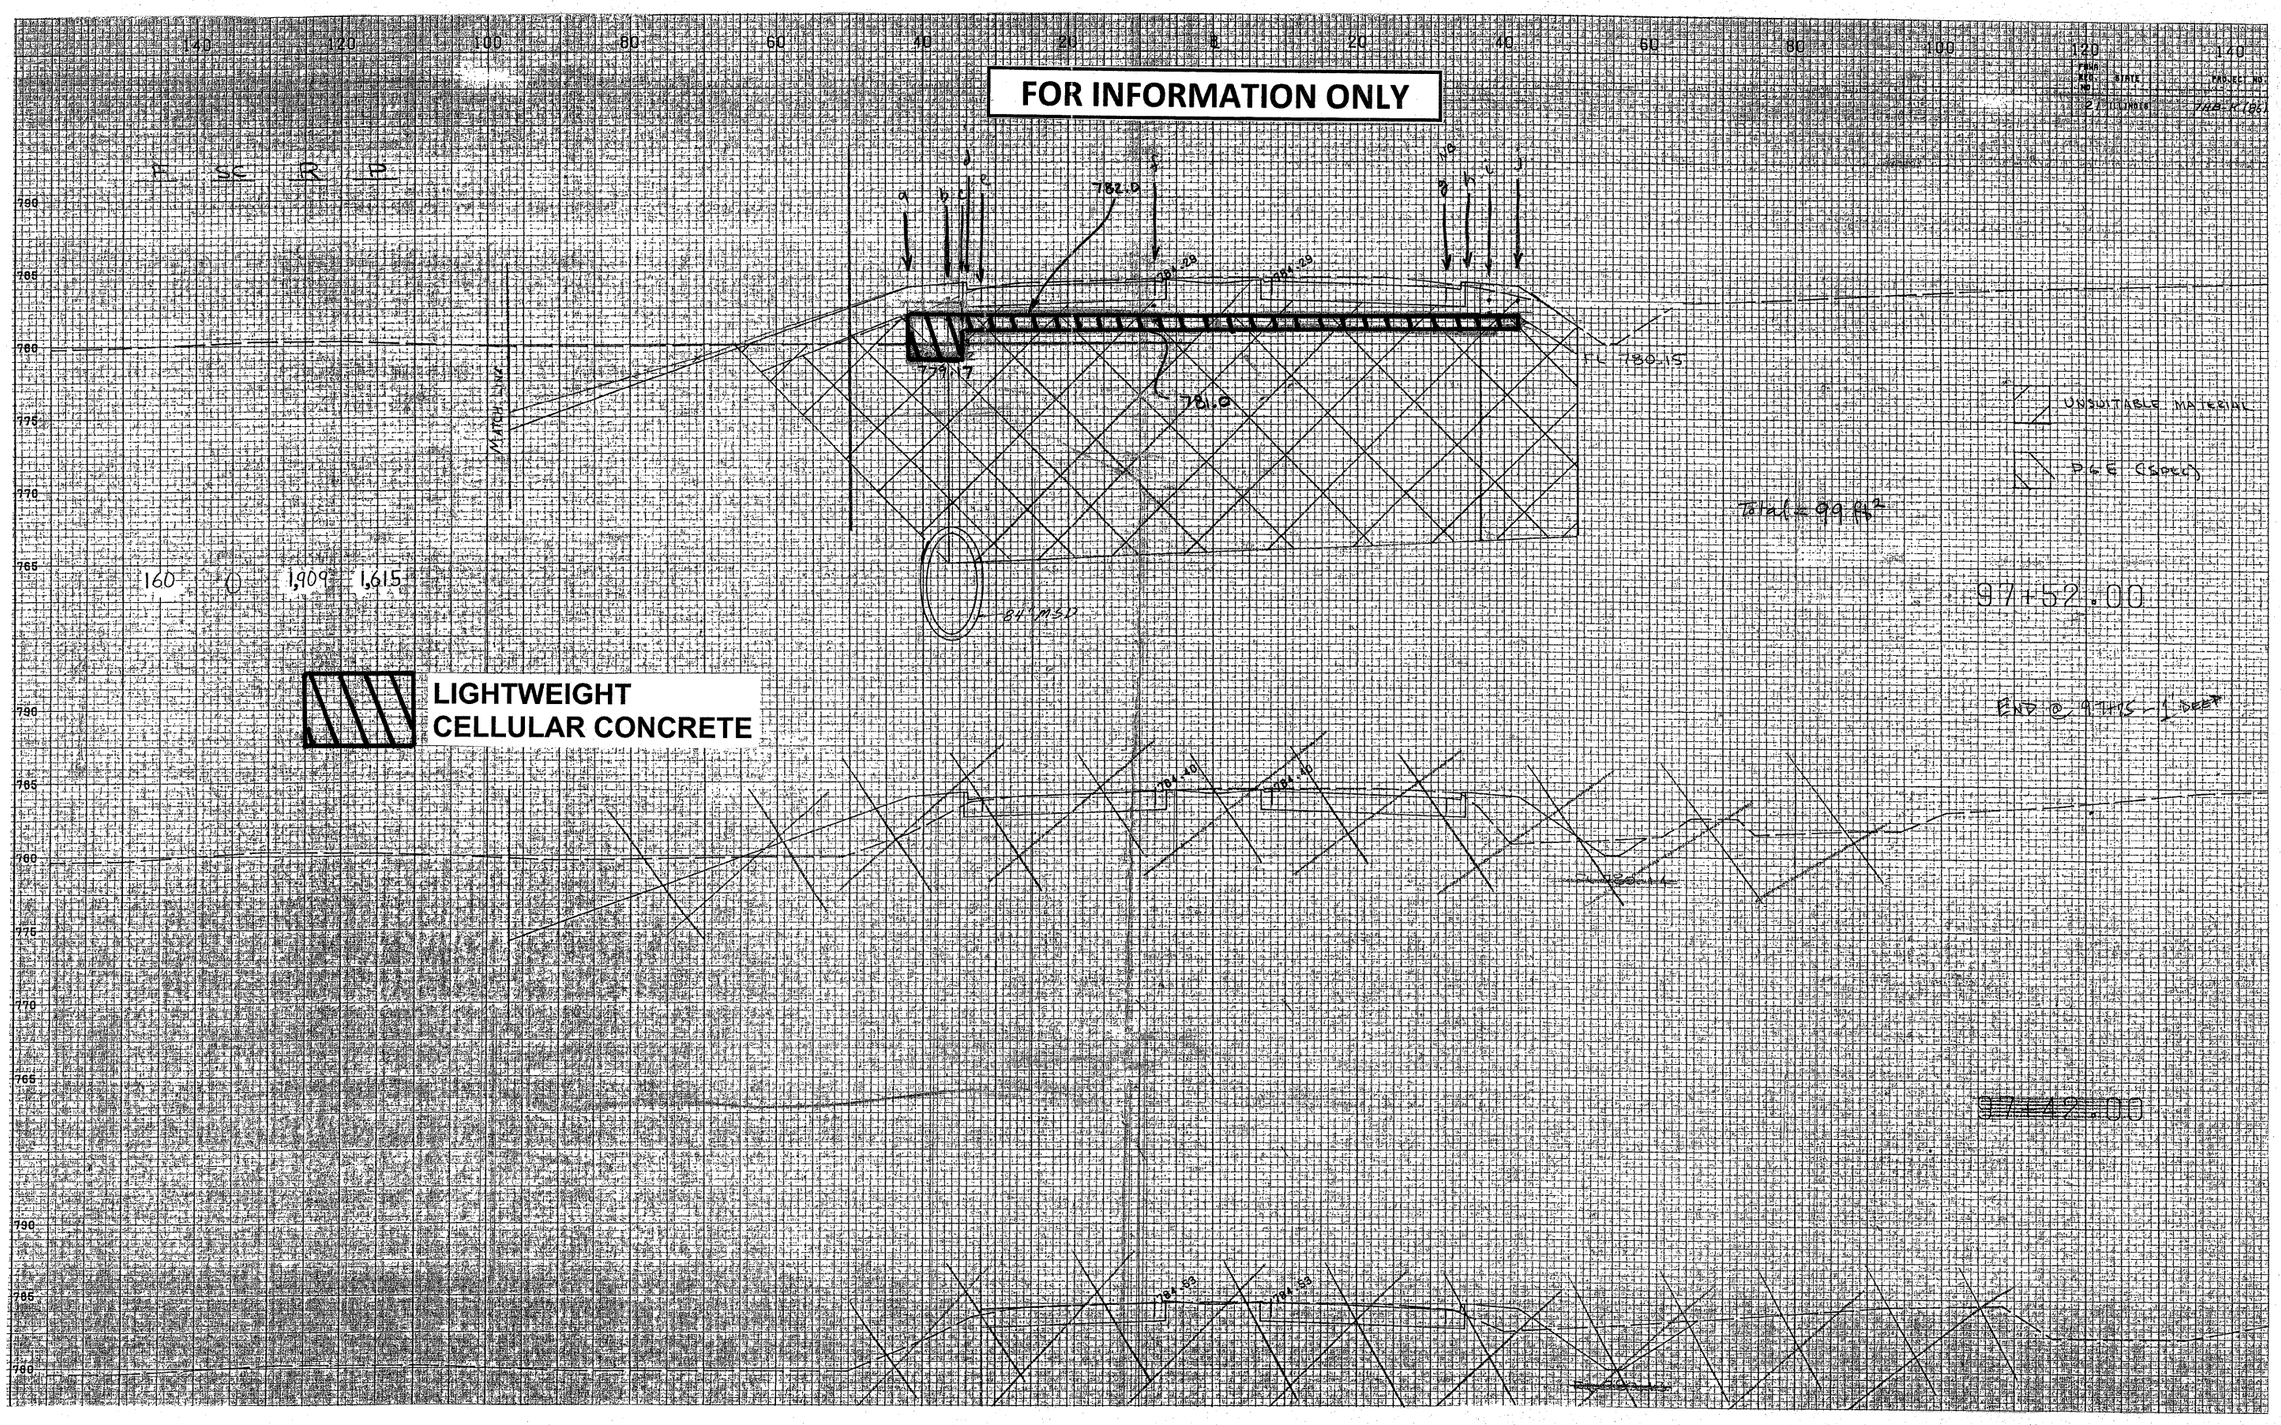

FILE NAME = c:\pw_work\pwidot\kellers\d0156262\P142399-Design.dgn	USER NAME = kellers	DESIGNED	REVISED - 3/16/11 SK	STATE OF ILLINOIS DEPARTMENT OF TRANSPORTATION	IL ROUTE 59 AND US ROUTE 20 LIGHTWEIGHT CELLULAR CONCRETE CROSS SECTIONS
		DRAWN	REVISED -		
	PLOT SCALE = 50.0000 ' / IN.	CHECKED -	REVISED -		
	PLOT DATE = 3/11/2011	DATE -	REVISED -		SCALE: N.T.S. / SHEET NO. 2 OF 2 SHEETS / STA. / TO STA.

F.A.P. RTE.	SECTION	COUNTY	TOTAL SHEETS	SHEET NO.
338	7 HB-K-N	COOK	82	82F
		CONTRACT NO. 60K62		
FED. ROAD DIST. NO. 1	ILLINOIS	FED. AID PROJECT		