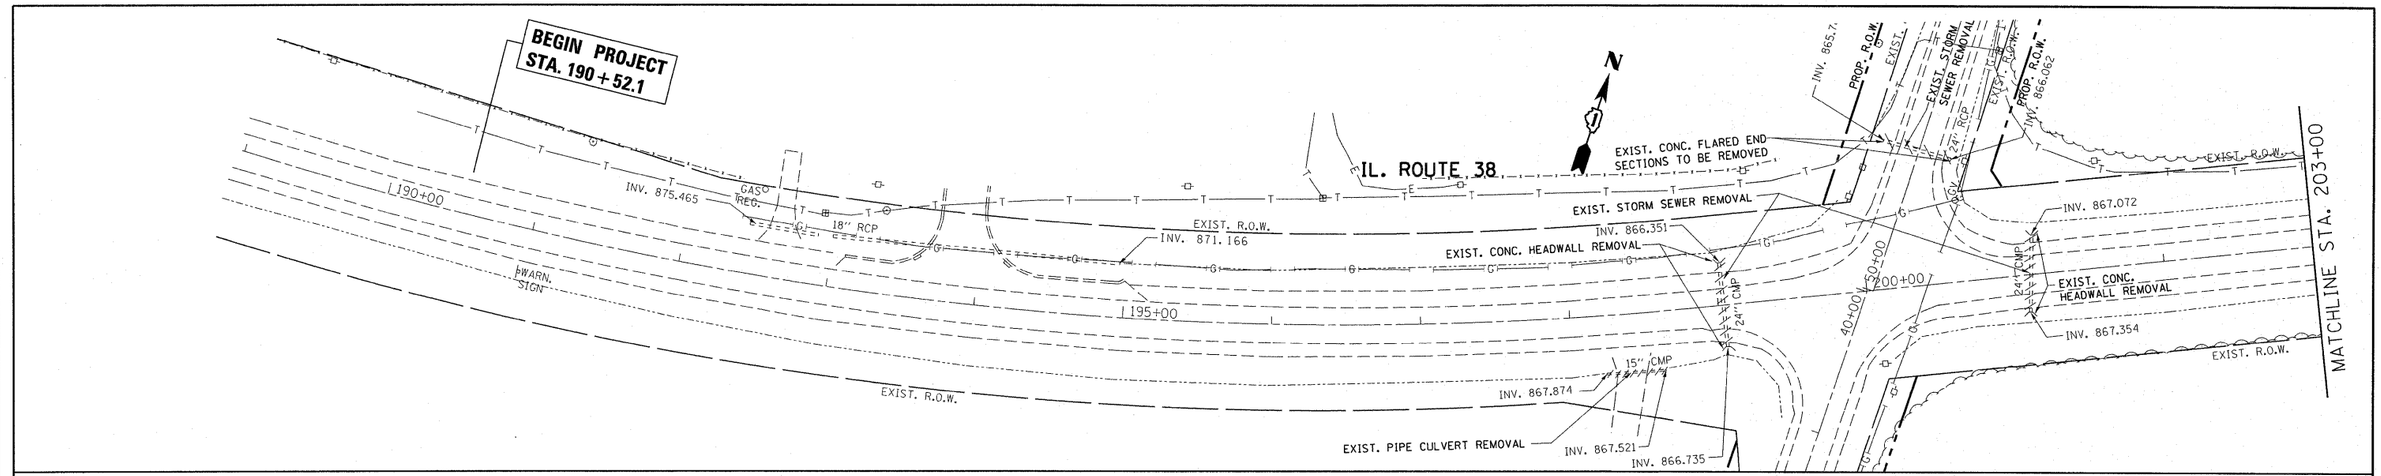

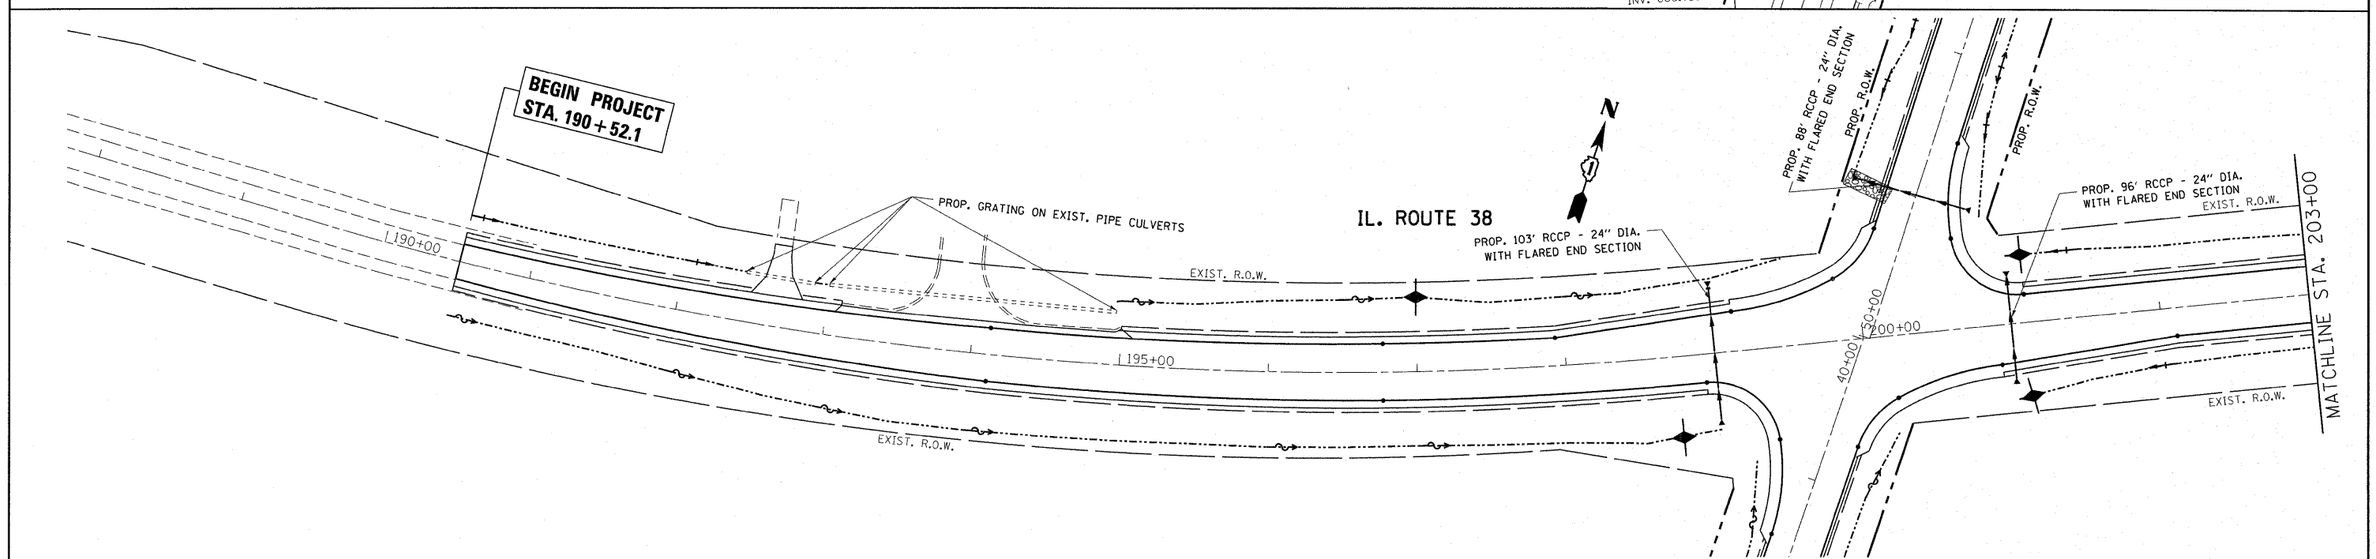

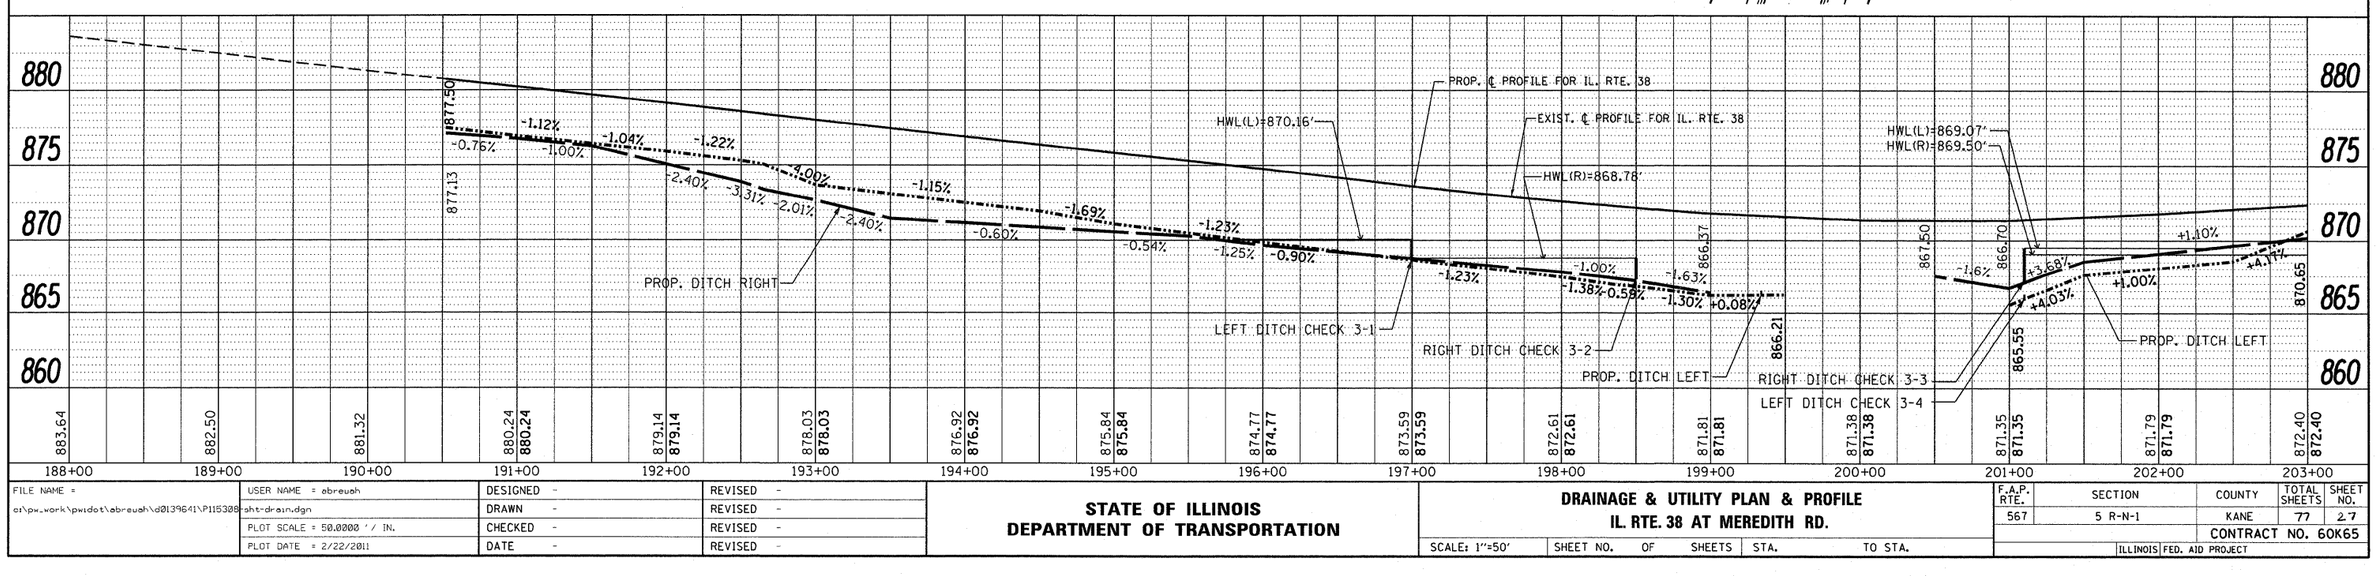

FILE NAME = c:\pw_work\pwidot\abreuah\d0139641\P115308-sht-drain.dgn	USER NAME = abreuah	DESIGNED -	REVISED -
		DRAWN -	REVISED -
	PLOT SCALE = 50.0000 ' / IN.	CHECKED -	REVISED -
	PLOT DATE = 2/22/2011	DATE -	REVISED -

STATE OF ILLINOIS
DEPARTMENT OF TRANSPORTATION

DRAINAGE & UTILITY PLAN & PROFILE
IL. RTE. 38 AT MEREDITH RD.

SCALE: 1"=50' | SHEET NO. OF SHEETS | STA. TO STA.

F.A.P. RTE.	SECTION	COUNTY	TOTAL SHEETS	SHEET NO.
567	5 R-N-1	KANE	77	27
		CONTRACT NO. 60K65		
	ILLINOIS	FED. AID PROJECT		

PLAN: SURVEYED, PLOTTED, ALIGNMENT CHECKED, GRADES CHECKED, CADD FILE NAME, NOTE BOOK, NO., BY, DATE

PROFILE: SURVEYED, PLOTTED, GRADES CHECKED, CADD FILE NAME, NOTE BOOK, NO., STRUCTURE NOTATIONS CHKD, BY, DATE