FINAL SURVEY	SURVEYED	BY	DATE
	PLOTTED		
NOTE BOOK	TOPO UPDATE		
	AREAS		
NO.	AREAS CHECKED		

ORIGINAL SURVEY	SURVEYED	BY	DATE
	PLOTTED		
NOTE BOOK	TOPO UPDATE		
	AREAS		
NO.	AREAS CHECKED		

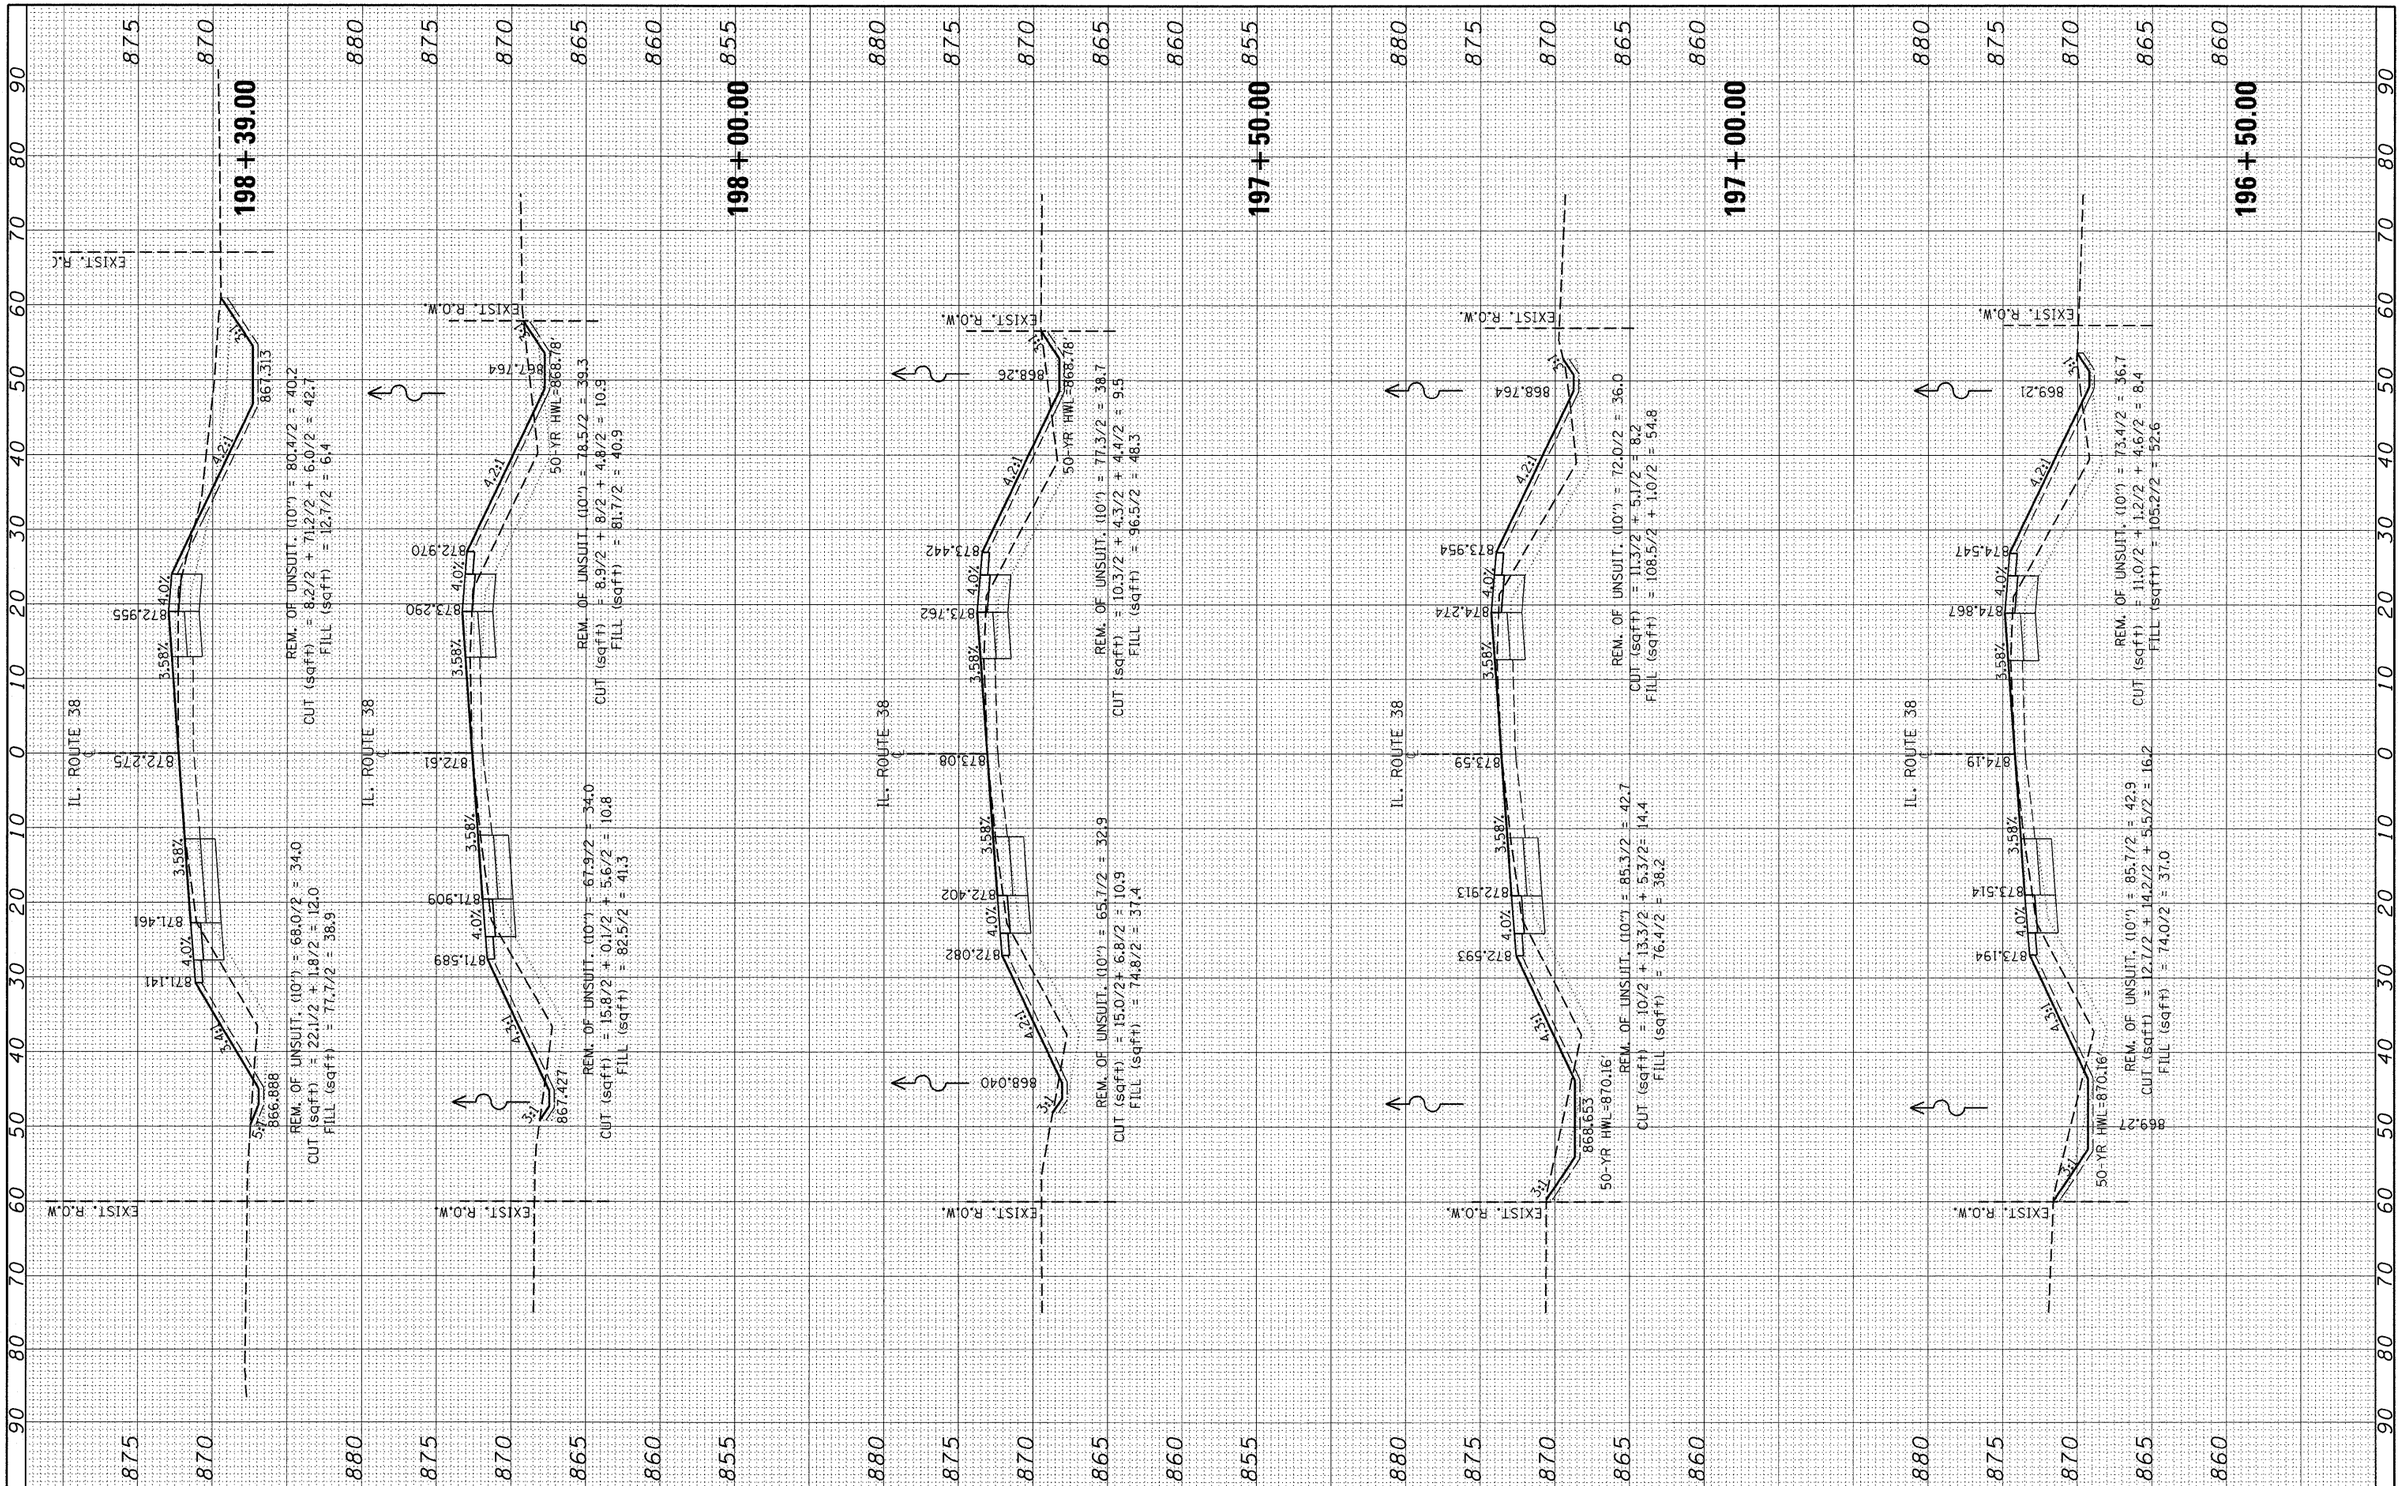

FILE NAME =	USER NAME = abreush	DESIGNED -	REVISED -
P115308-sht-xsht-IL38.dgn		DRAWN -	REVISED -
	PLOT SCALE = 10.0000 ' / IN.	CHECKED -	REVISED -
	PLOT DATE = 2/22/2011	DATE -	REVISED -

STATE OF ILLINOIS
DEPARTMENT OF TRANSPORTATION

IL. ROUTE 38
CROSS SECTIONS

SCALE: | SHEET NO. OF SHEETS | STA. 196+50.00 TO STA. 198+39.00

F.A.P. RTE.	SECTION	COUNTY	TOTAL SHEETS	SHEET NO.
567	5 R-N-1	KANE	77	61
		CONTRACT NO. 60K65		
	ILLINOIS FED. AID PROJECT			