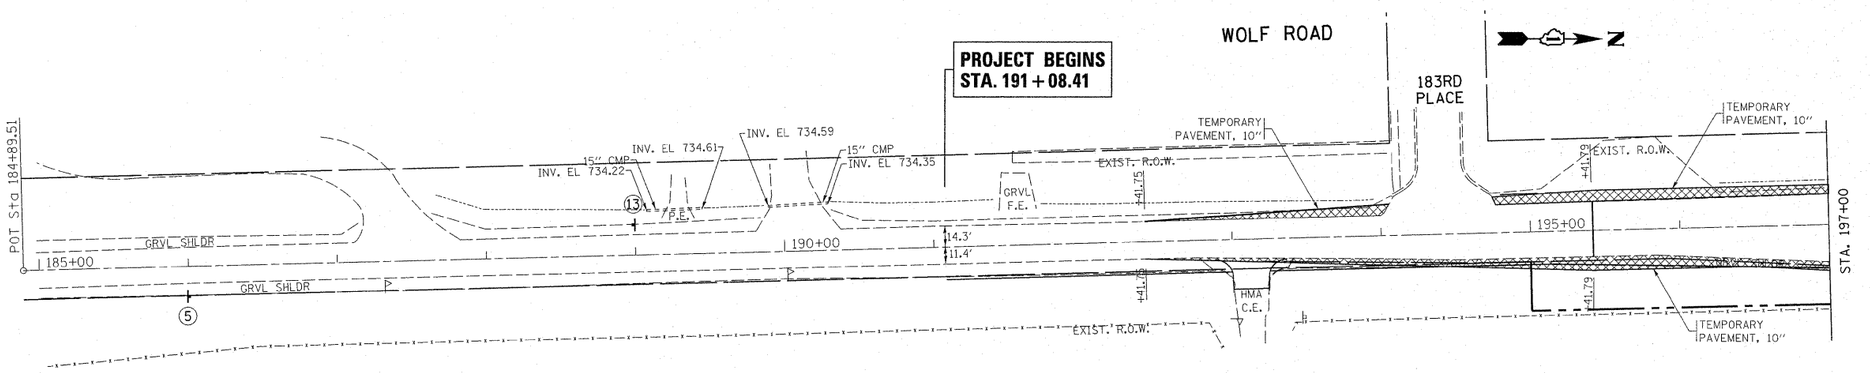

* RECONSTRUCTION SECTION:
STA. 195+41.79 TO STA. 198+76.88

FOR WIDENING AND RESURFACING OPERATIONS THE SIGNING, BARRICADING AND LANE CLOSURE SHALL BE IN ACCORDANCE WITH STD. 701606 IN ADDITION TO THE SIGNS SHOWN.

LEGEND:

- Ⓐ TEMPORARY PAVEMENT MARKING, TYPE III 4" SOLID WHITE EDGE LINE
- Ⓑ TEMPORARY PAVEMENT MARKING, TYPE III 4" SOLID DOUBLE YELLOW
- Ⓒ TEMPORARY PAVEMENT MARKING, TYPE III 6" SOLID WHITE (TURN LANE)
- Ⓓ TEMPORARY PAVEMENT MARKING, TYPE III 6" WHITE DOTTED (TURN LANE)
- Ⓔ TEMPORARY PAVEMENT MARKING, TYPE III 24" SOLID WHITE (STOP BAR)

- ○ BARRICADE TYPE I OR TYPE II OR REFLECTORIZED DRUM OR VERTICAL PANEL WITH ONE BURN LIGHT
- ⊣ TYPE II BARRICADE WITH 2 LIGHTS ONE SYMBOL REPRESENTS ANY NUMBER OF BARRICADES REQUIRED TO ADEQUATELY PROTECT THE AREA SHOWN
- ○⊢ CONSTRUCTION SIGN AND REFERENCE NUMBER (REFER TO SIGN DETAIL LEGEND SHEET)
- ⇧ TRAFFIC LANE

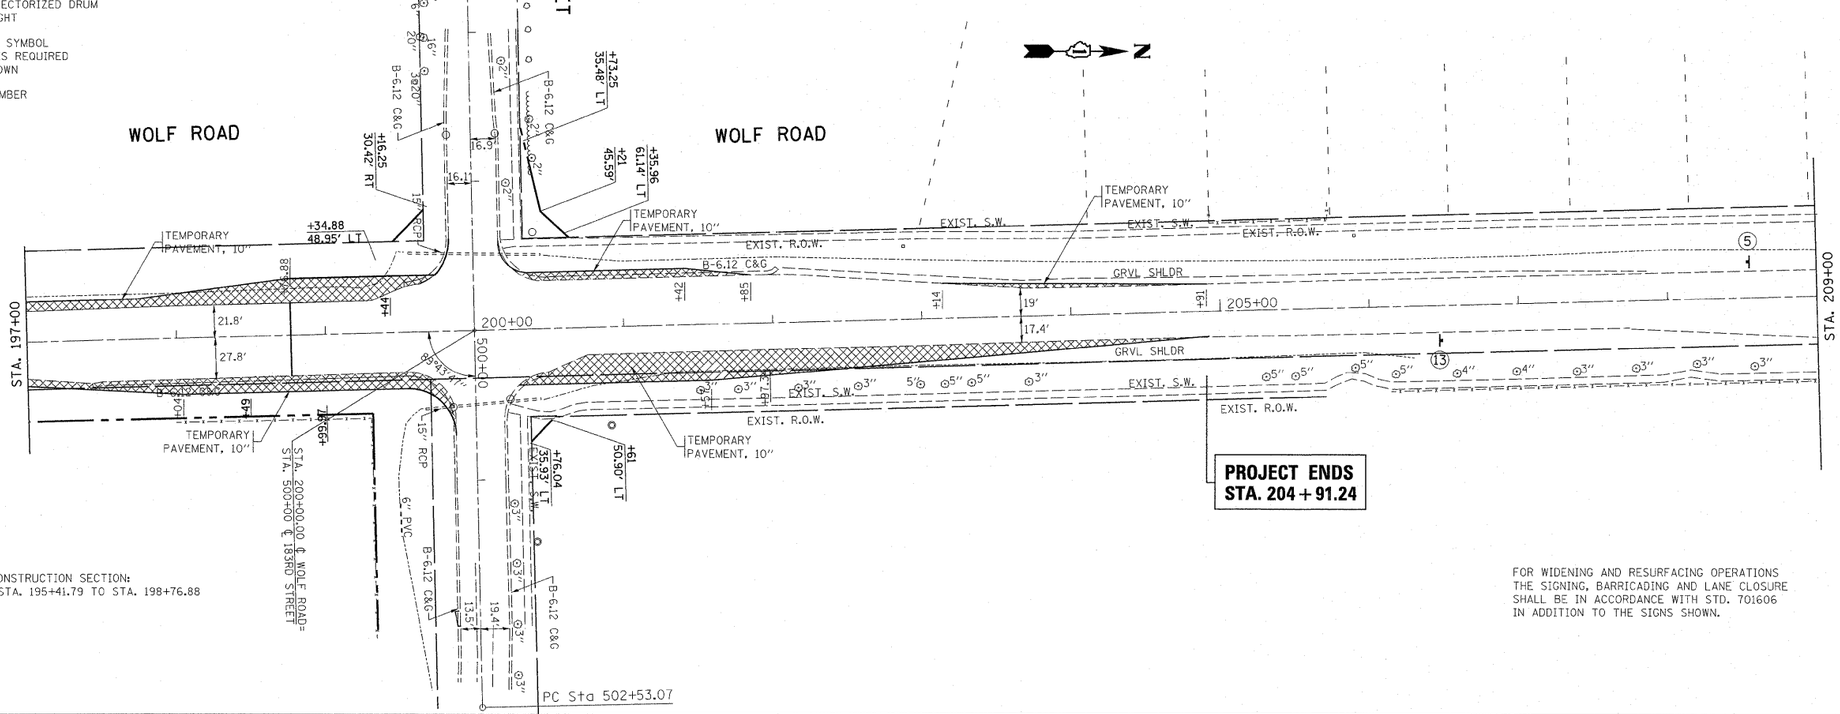

* RECONSTRUCTION SECTION:
STA. 195+41.79 TO STA. 198+76.88

FOR WIDENING AND RESURFACING OPERATIONS THE SIGNING, BARRICADING AND LANE CLOSURE SHALL BE IN ACCORDANCE WITH STD. 701606 IN ADDITION TO THE SIGNS SHOWN.

FILE NAME = c:\pw_work\pwidot\galbanjr\d0150417\P143409-Design.dgn	USER NAME = galbanjr	DESIGNED -	REVISED -
		DRAWN -	REVISED -
	PLOT SCALE = 50.0000 ' / IN.	CHECKED -	REVISED -
	PLOT DATE = 5/3/2011	DATE -	REVISED -

STATE OF ILLINOIS
DEPARTMENT OF TRANSPORTATION

WOLF ROAD AT 183RD STREET
SUGGESTED STAGING & TRAFFIC CONTROL PLAN, PRE-STAGE

SCALE: | SHEET NO. OF SHEETS | STA. TO STA.

F.A.U. RTE.	SECTION	COUNTY	TOTAL SHEETS	SHEET NO.
2688	44 R-N	COOK/WILL	68	15
		CONTRACT NO. 60K66		
		ILLINOIS FED. AID PROJECT		