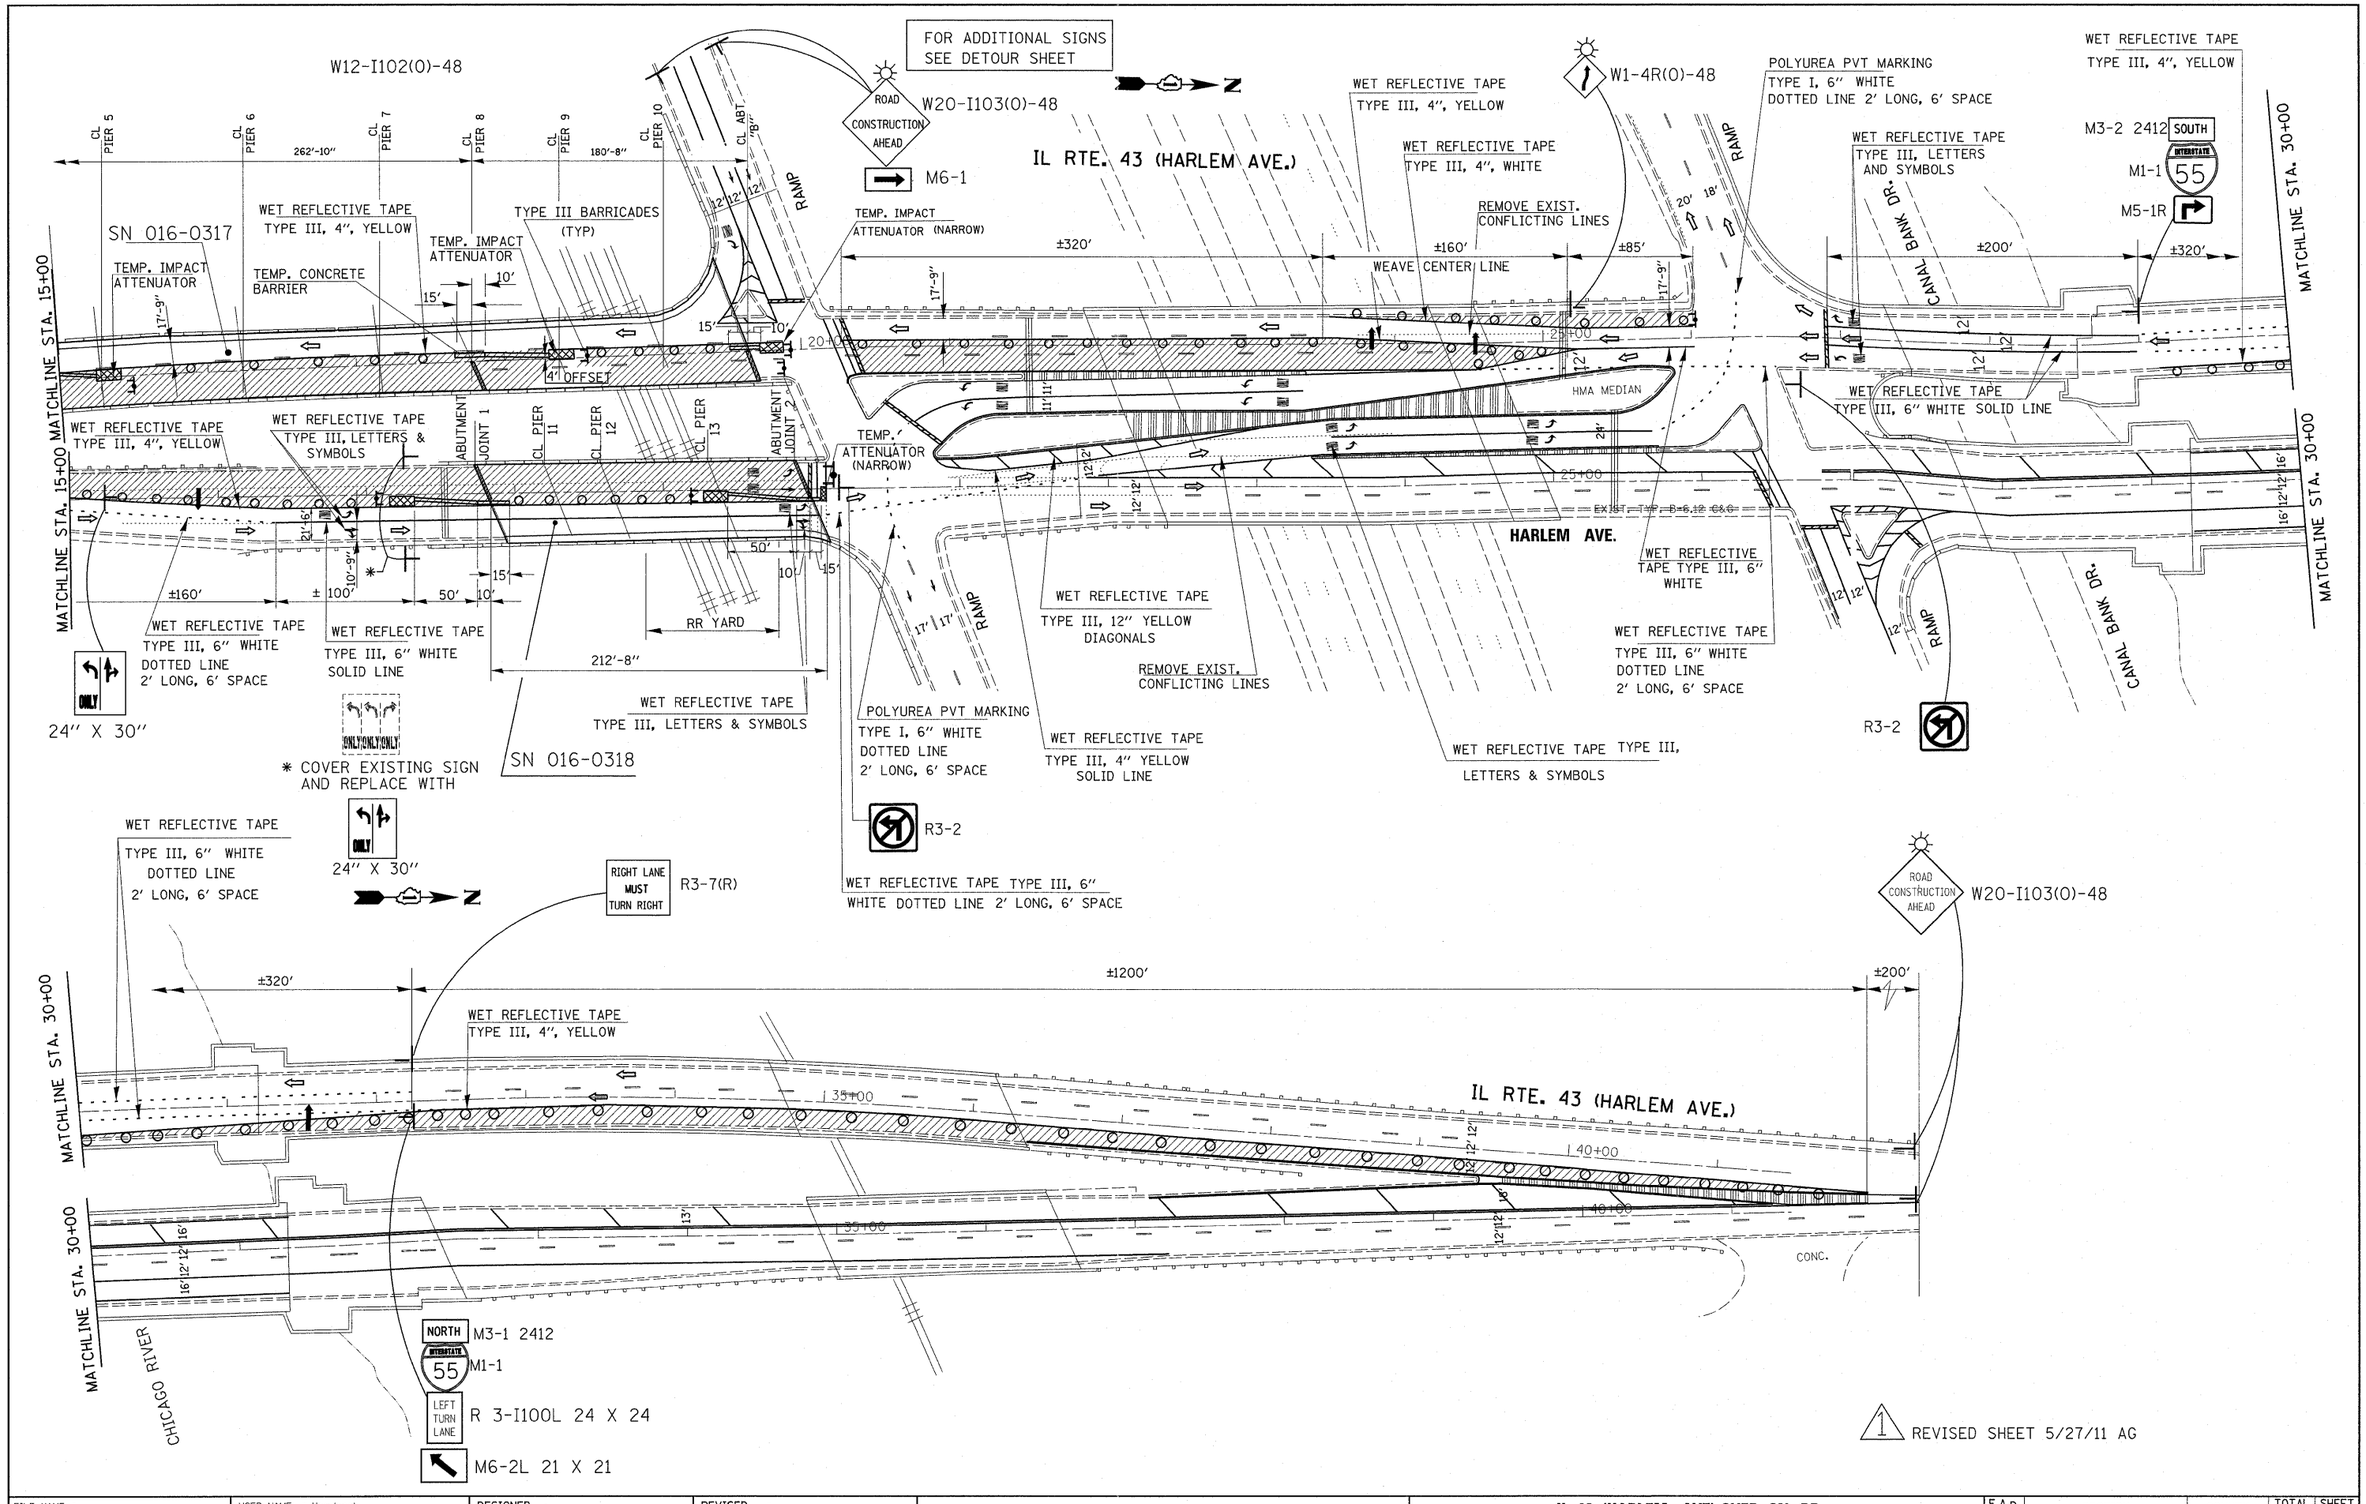

FILE NAME = c:\pw_work\pwidot\hamdanah\d0212247\D170710-sht-plan.dgn	USER NAME = Hamdanah	DESIGNED -	REVISED -
		DRAWN -	REVISED -
	PLOT SCALE = 50.0000 ' / IN.	CHECKED -	REVISED -
	PLOT DATE = 6/2/2011	DATE -	REVISED -

STATE OF ILLINOIS
DEPARTMENT OF TRANSPORTATION

IL 43 (HARLEM AVE) OVER CN RR
TRAFFIC CONTROL PLAN. STAGE 2 (SN 016-0317;-0318)

SCALE: | SHEET NO. OF SHEETS | STA. | TO STA.

F.A.P RTE.	SECTION	COUNTY	TOTAL SHEETS	SHEET NO.
348	0708 (.2 & .2A) BR	COOK	36	23
		CONTRACT NO. 60L53		
	ILLINOIS FED. AID PROJECT			