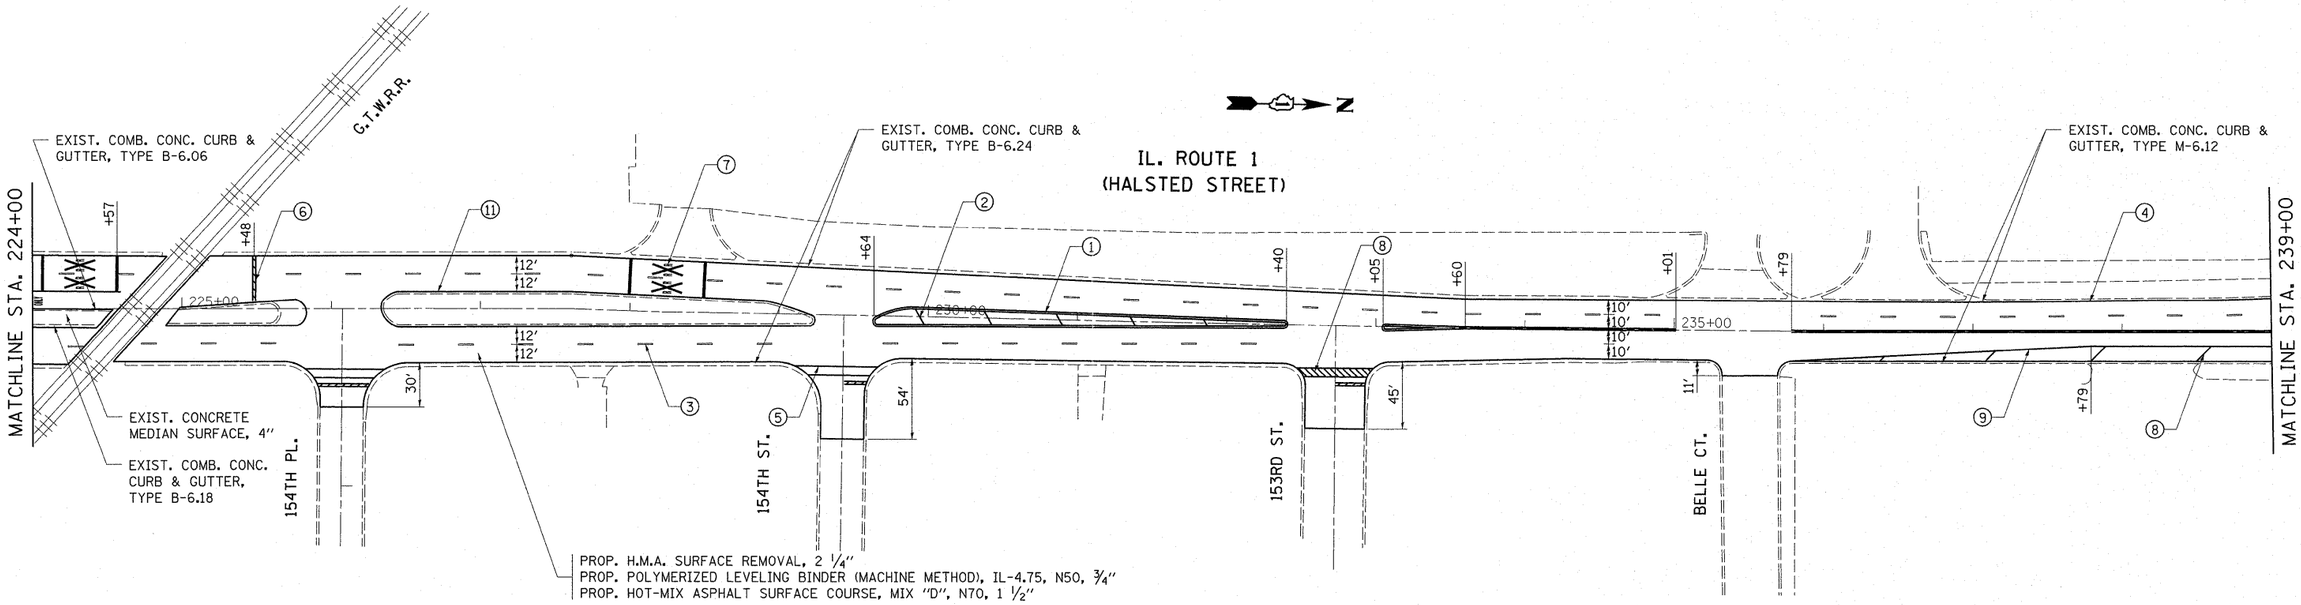

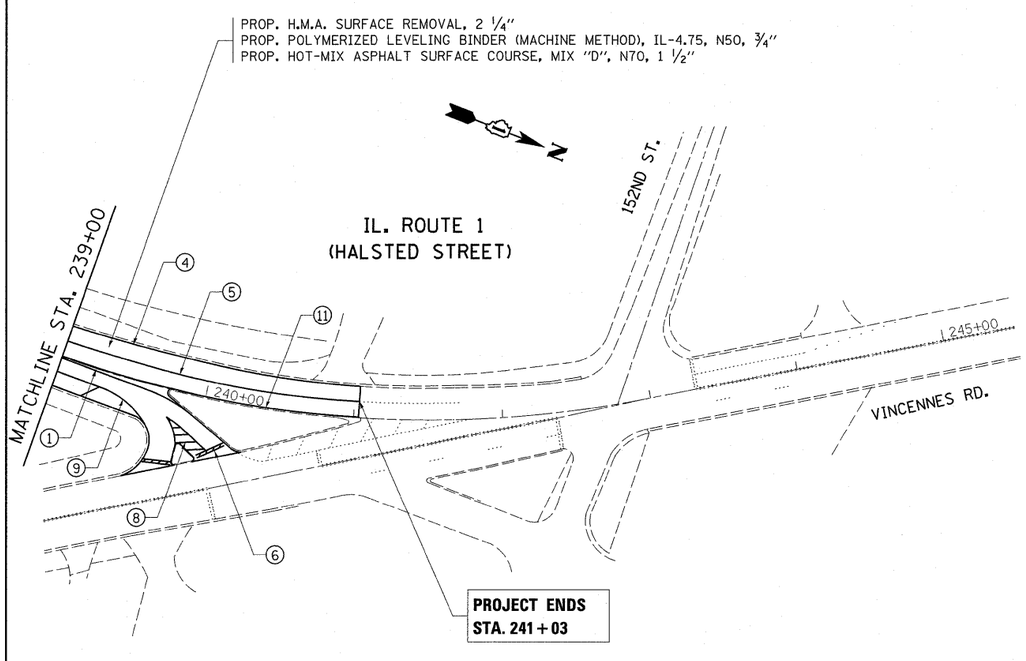

PAVEMENT MARKING LEGEND

1. THPL PAVT MK, 4" DOUBLE YELLOW LINE, 11" C-C (TYP.)
2. THPL PAVT MK, 12" DIAGONAL YELLOW LINE (TYP.)
3. THPL PAVT MK, 4" WHITE LANE LINE (30' SKIP 10' DASH) (TYP.)
4. THPL PAVT MK, 4" WHITE EDGE LINE (TYP.)
5. THPL PAVT MK, 6" WHITE LINE (TYP.)
6. THPL PAVT MK, 24" WHITE STOP BAR (TYP.)
7. THPL PAVT MK, LETTERS & SYMBOLS (TYP.)
8. THPL PAVT MK, 12" DIAGONAL WHITE LINE (TYP.)
9. THPL PAVT MK, 8" WHITE LINE (TYP.)
10. THPL PAVT MK, 12" WHITE LINE (TYP.)
11. THPL PAVT MK, 4" YELLOW EDGE LINE (TYP.)

NOTES

1. ALL FINAL PAVEMENT MARKINGS SHALL BE PLACED IN ACCORDANCE WITH DISTRICT ONE TYPICAL PAVEMENT MARKINGS (TC-13) DETAIL.
2. ALL FINAL RAISED REFLECTIVE PAVEMENT MARKERS SHALL BE PLACED IN ACCORDANCE WITH THE DISTRICT ONE RAISED REFLECTIVE PAVEMENT MARKERS (TC-11) DETAIL.

FILE NAME = c:\pw_work\pwidot\pociechal\d0234688\D166211-sht-plan.dgn	USER NAME = pociechal	DESIGNED -	REVISED -	STATE OF ILLINOIS DEPARTMENT OF TRANSPORTATION	IL RTE. 1 (HALSTED ST.) (152ND ST. TO US RTE. 6) ROADWAY AND PAVEMENT MARKING PLAN	F.A.U. RTE.	SECTION	COUNTY	TOTAL SHEETS	SHEET NO.
		DRAWN -	REVISED -			3730	3262-RS-3	COOK	23	6
	PLOT SCALE = 50.0000 ' / IN.	CHECKED -	REVISED -					CONTRACT NO. 60L95		
	PLOT DATE = 4/13/2011	DATE -	REVISED -		SCALE: 1"=50' / SHEET NO. 2 OF 2 SHEETS / STA. 224+00 TO STA. 241+03		ILLINOIS FED. AID PROJECT			