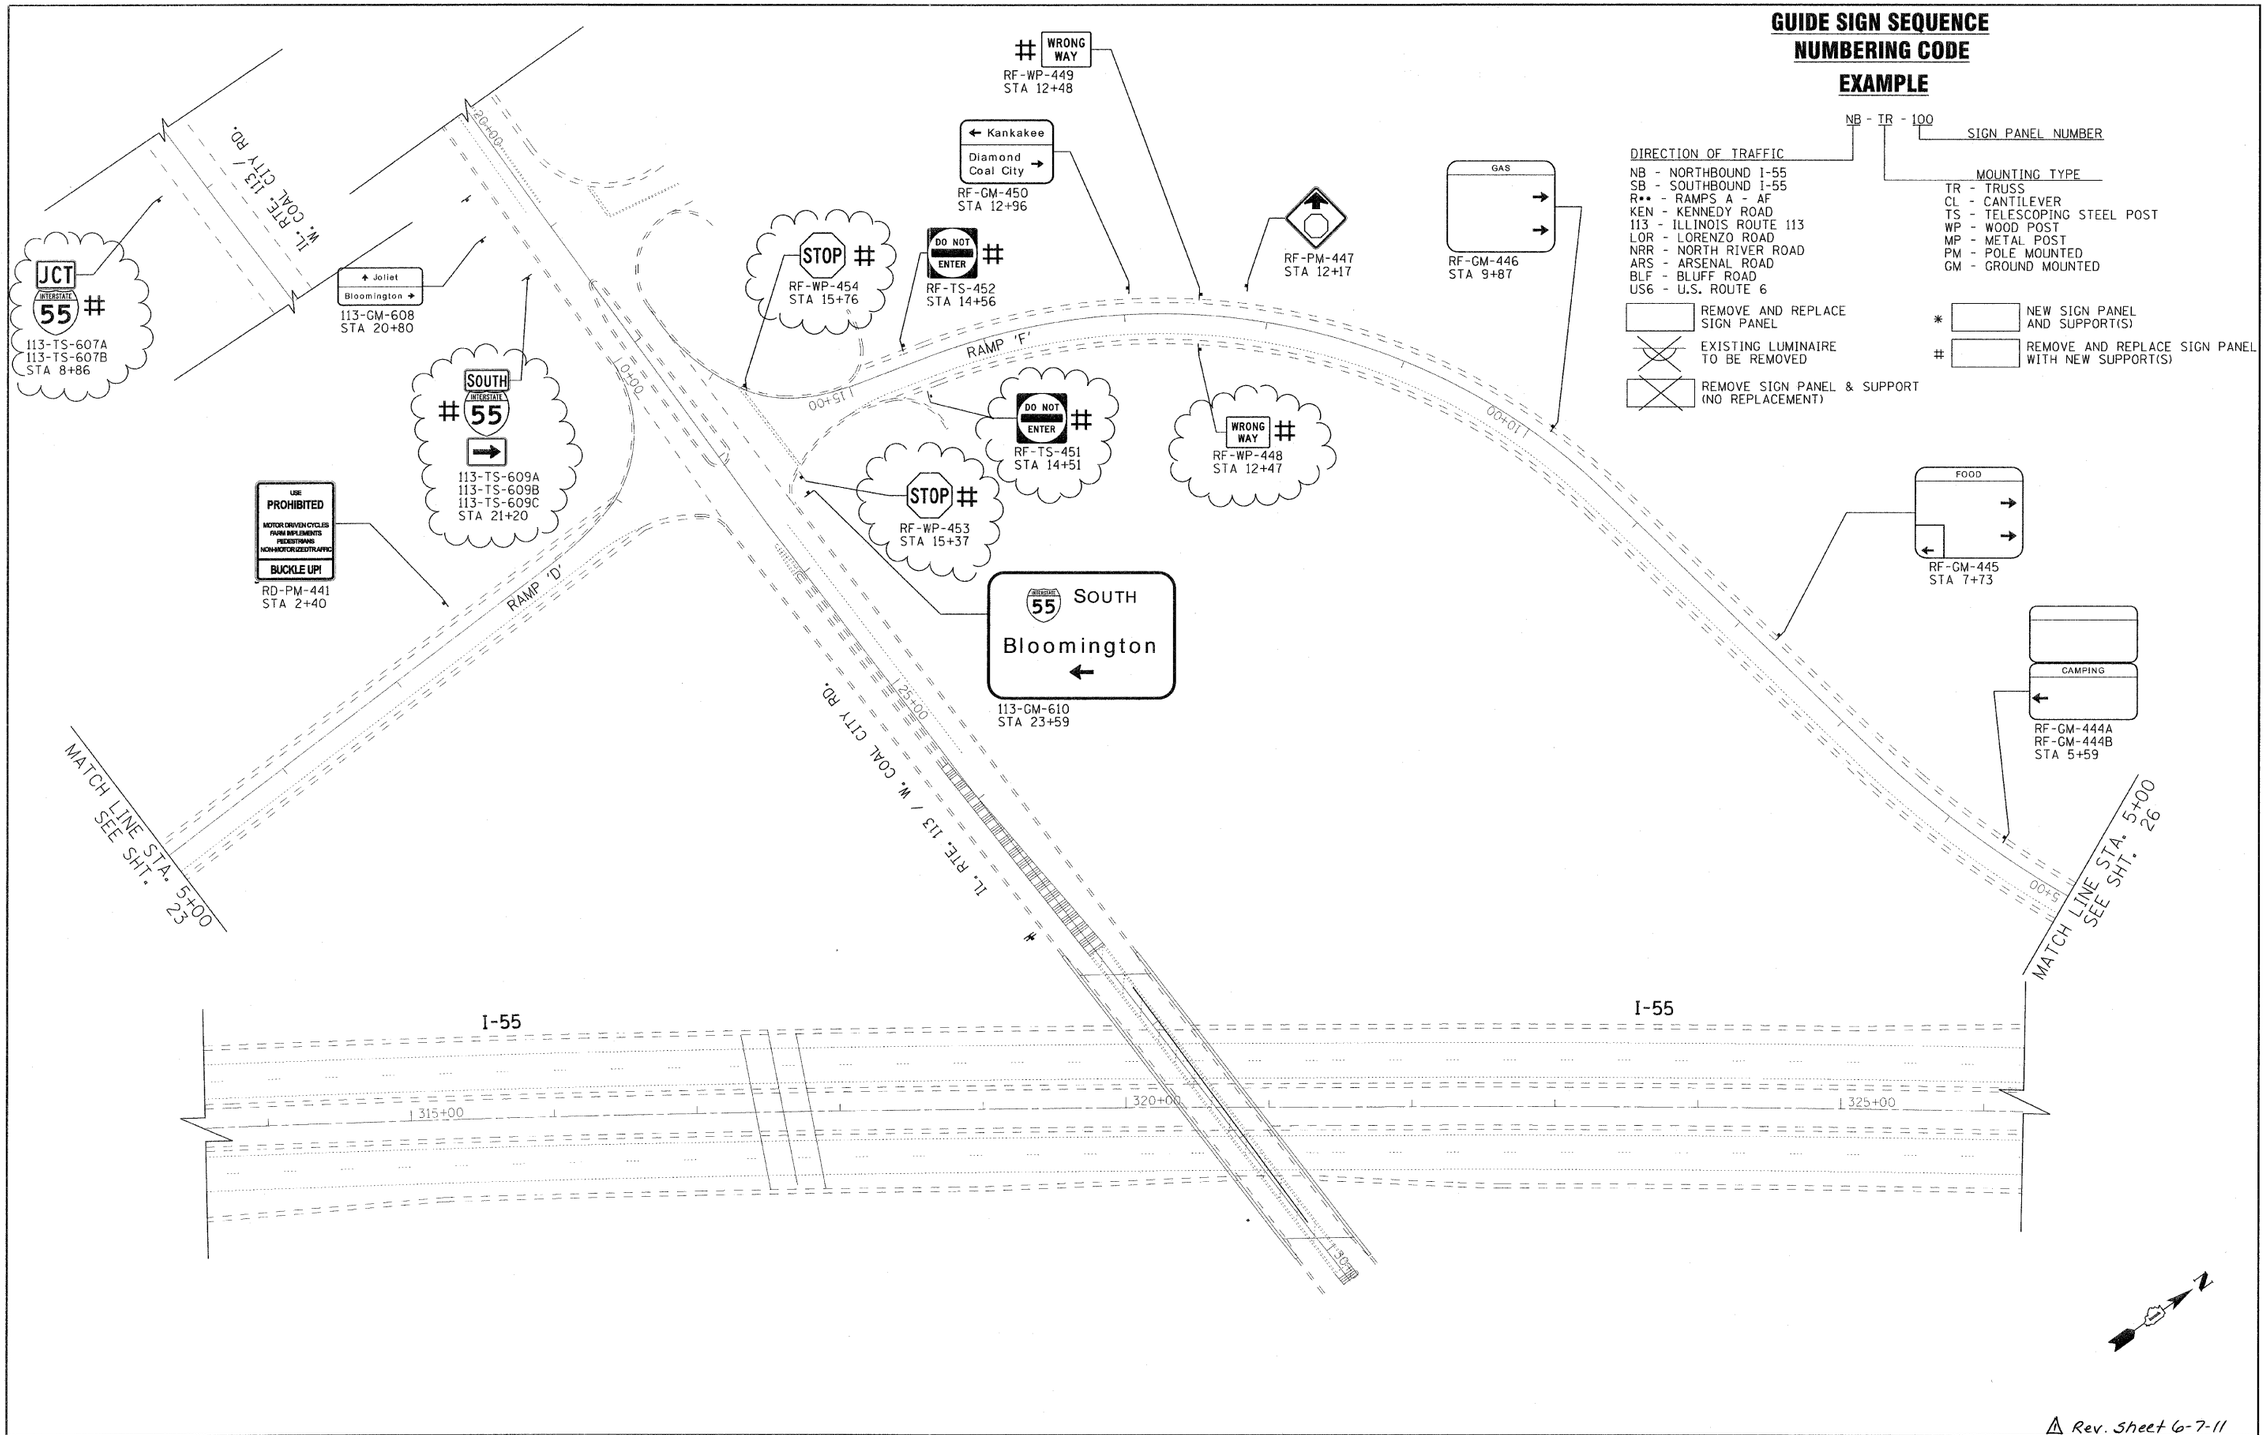

Rev. Sheet 6-7-11

USER NAME = 231ukb	DESIGNED - DJS	REVISED - 5-27-11 ADD.1	STATE OF ILLINOIS DEPARTMENT OF TRANSPORTATION
	DRAWN - UKB	REVISED -	
PLOT SCALE = 50.0000 ' / IN.	CHECKED - RWL	REVISED -	
PLOT DATE = 5/26/2011	DATE - 11-8-10	REVISED -	

I-55 RAMPS "D" AND "F"
AT RTE. 113/W. COAL CITY RD.

SCALE: 1"=50' | SHEET NO. OF SHEETS | STA. TO STA.

F.A.I RTE.	SECTION	COUNTY	TOTAL SHEETS	SHEET NO.
55	2010-114-SG	WILL	115	25
		CONTRACT NO. 60M48		
FED. ROAD DIST. NO. 1	ILLINOIS	FED. AID PROJECT		

COPYRIGHT © 2009 BY BAXTER & WOODMAN, INC.
STATE OF ILLINOIS - PROFESSIONAL DESIGN FIRM
LICENSE NO. - 184-001121 - EXPIRES 4/30/2011
23UKB 5/26/2011 3:25:47 PM
...\plot-drivers\PDF2234.pmt
...\PLOTS\D053-W0-10-BAW.tb
C:\Crystal Reports\DOT\D053-X40-Design\W0-01\CADD-SURVEY\DRAWINGS\D053\D06W0-SHT-pcnu.dgn