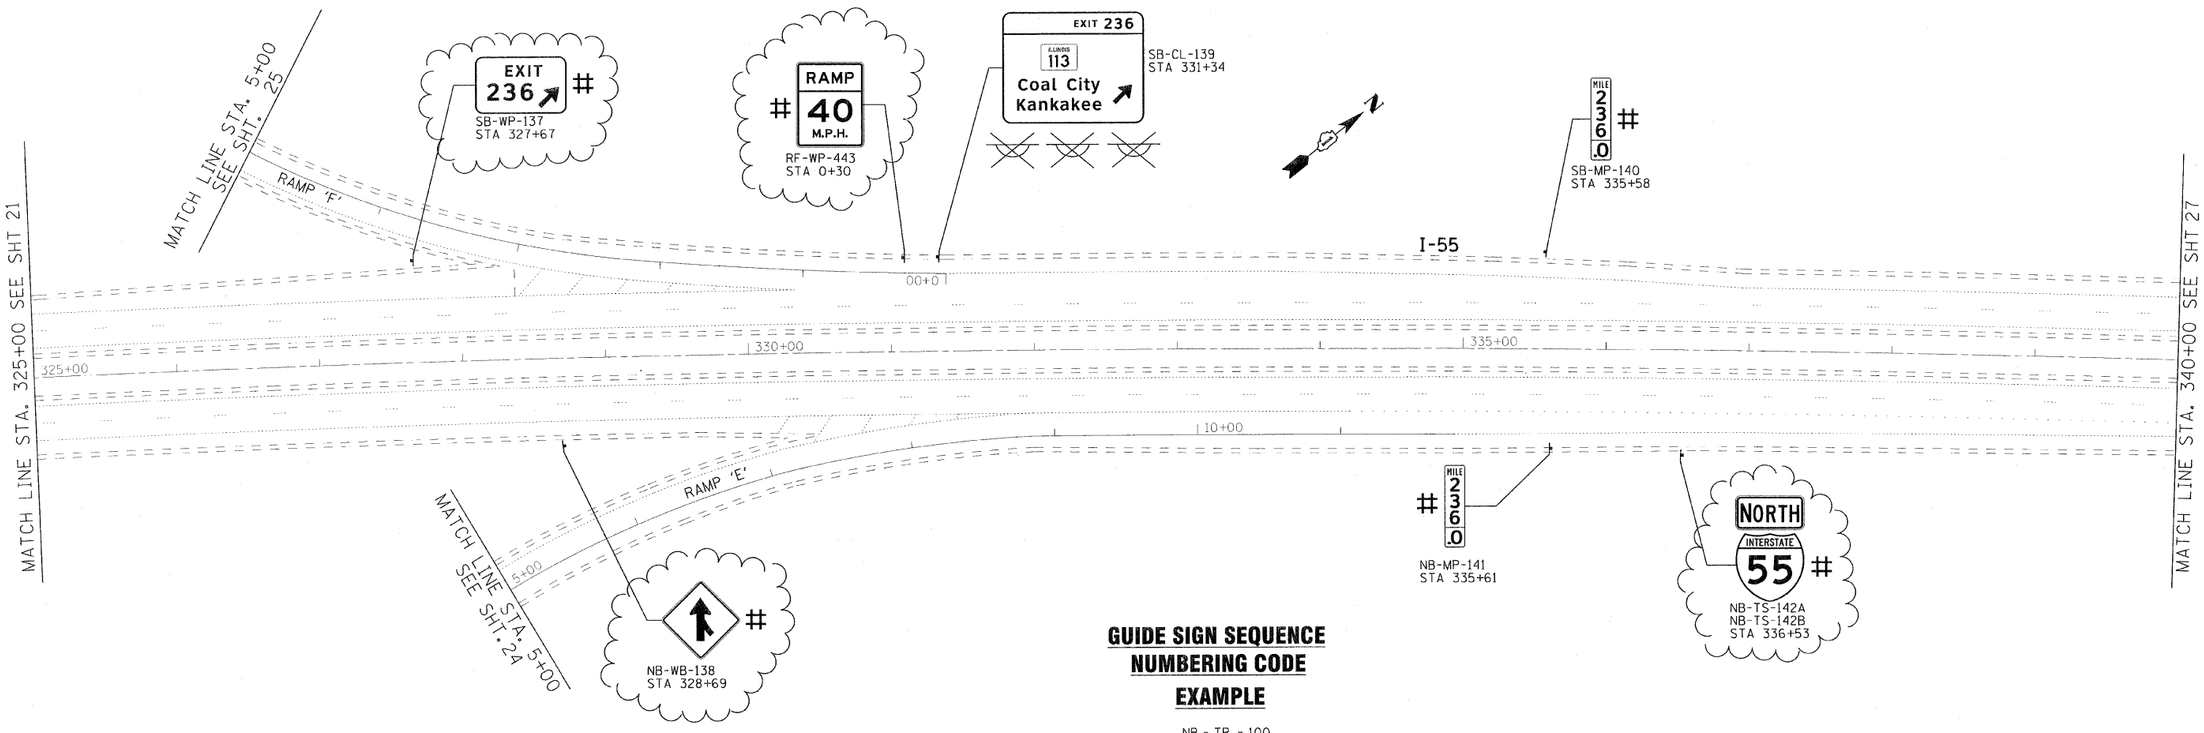

GUIDE SIGN SEQUENCE NUMBERING CODE

EXAMPLE

NB - TR - 100

SIGN PANEL NUMBER

DIRECTION OF TRAFFIC

NB - NORTHBOUND I-55
SB - SOUTHBOUND I-55
R** - RAMPS A - AF
KEN - KENNEDY ROAD
113 - ILLINOIS ROUTE 113
LOR - LORENZO ROAD
NRR - NORTH RIVER ROAD
ARS - ARSENAL ROAD
BLF - BLUFF ROAD
US6 - U.S. ROUTE 6

MOUNTING TYPE

TR - TRUSS
CL - CANTILEVER
TS - TELESCOPING STEEL POST
WP - WOOD POST
MP - METAL POST
PM - POLE MOUNTED
GM = GROUND MOUNTED

REMOVE AND REPLACE SIGN PANEL

EXISTING LUMINAIRE TO BE REMOVED

REMOVE SIGN PANEL & SUPPORT (NO REPLACEMENT)

* NEW SIGN PANEL AND SUPPORT(S)

REMOVE AND REPLACE SIGN PANEL WITH NEW SUPPORT(S)

Rev. Sheet 6-7-11

COPYRIGHT © 2009, BY BAXTER & WOODMAN, INC.
LICENSED TO PROFESSIONAL ENGINEER OF ILLINOIS
LICENSE NO.: 184-001121 EXPIRES 4/30/201
5/3/2011 10:06:52 AM

BAXTER & WOODMAN Consulting Engineers	USER NAME = 231ukb	DESIGNED - DJS	REVISED 5-27-11 ADD.1	STATE OF ILLINOIS DEPARTMENT OF TRANSPORTATION
		DRAWN - UKB	REVISED -	
	PLOT SCALE = 50.0000 ' / IN.	CHECKED - RWL	REVISED -	
	PLOT DATE = 5/3/2011	DATE - 11-8-10	REVISED -	

IL. ROUTE 55
GRUNDY COUNTY LINE TO US 6

SCALE: 1"=50' | SHEET NO. OF SHEETS | STA. 325+00 TO STA. 340+00

F.A.I RTE.	SECTION	COUNTY	TOTAL SHEETS	SHEET NO.
55	2010-114-SG	WILL	115	26
		CONTRACT NO.60M48		
FED. ROAD DIST. NO. 1	ILLINOIS	FED. AID PROJECT		