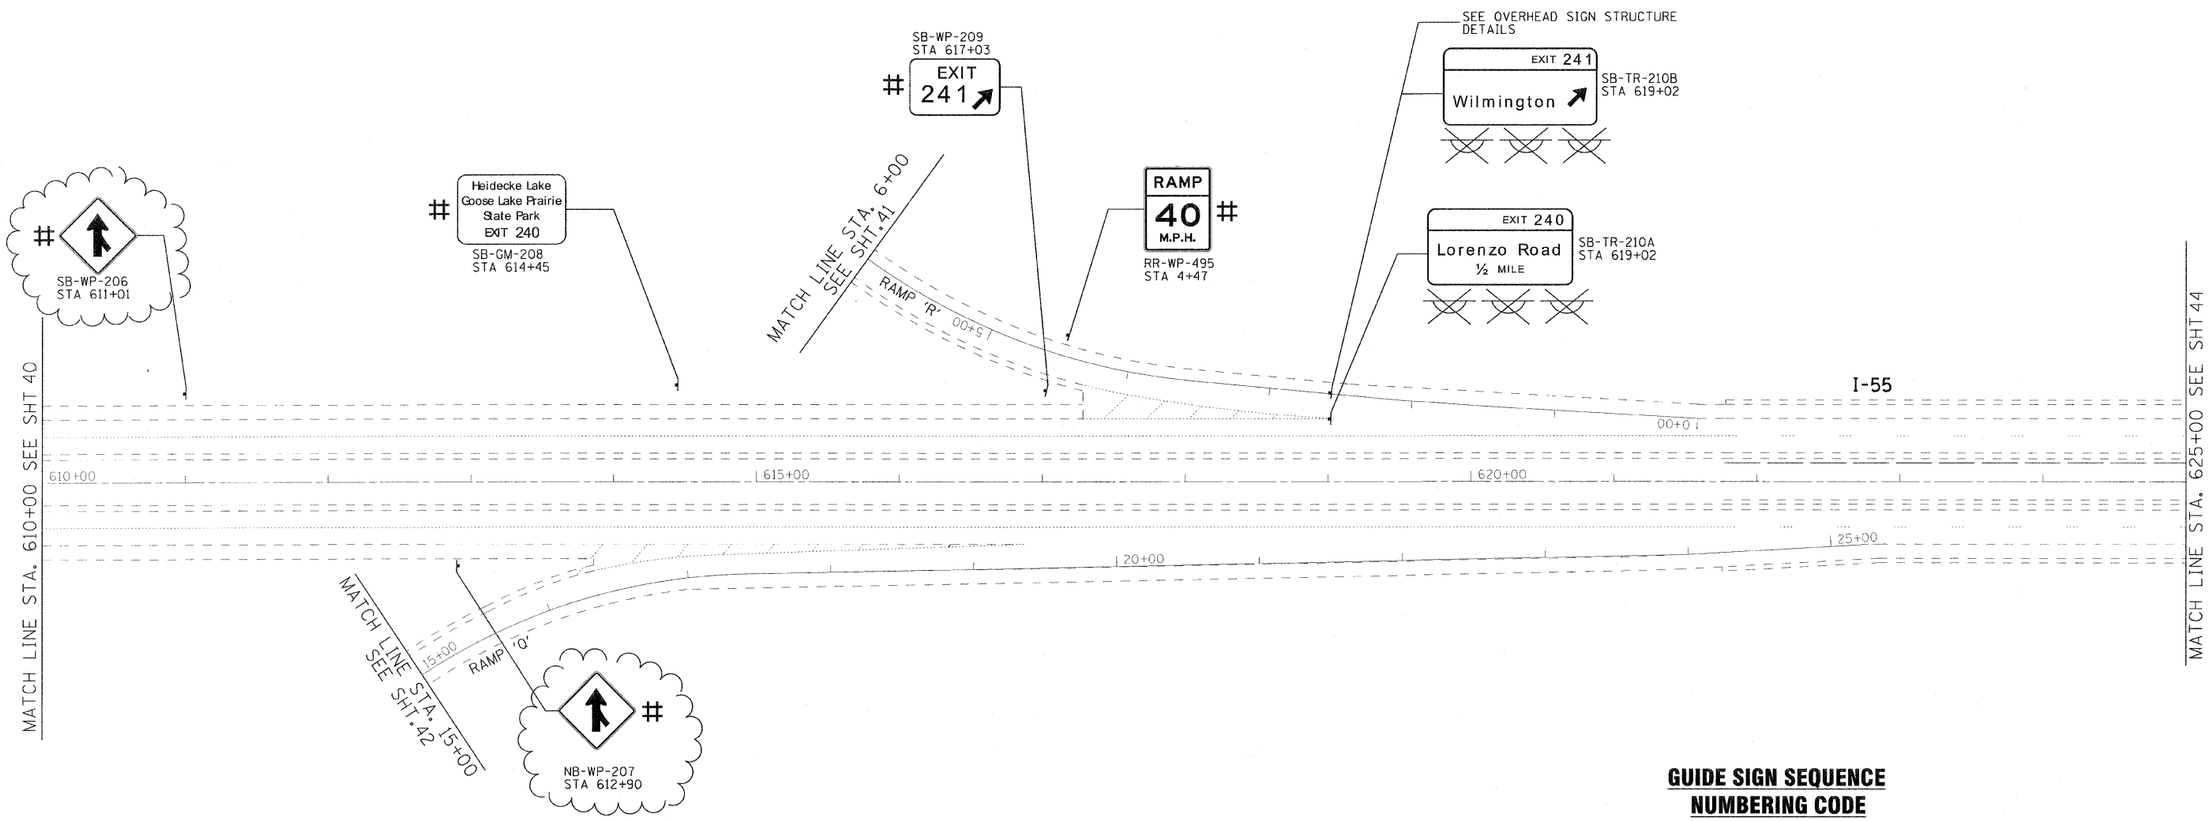

GUIDE SIGN SEQUENCE NUMBERING CODE EXAMPLE

NB - TR - 100

SIGN PANEL NUMBER

DIRECTION OF TRAFFIC

NB - NORTHBOUND I-55
SB - SOUTHBOUND I-55
R•• - RAMPS A - AF
KEN - KENNEDY ROAD
113 - ILLINOIS ROUTE 113
LOR - LORENZO ROAD
NRR - NORTH RIVER ROAD
ARS - ARSENAL ROAD
BLF - BLUFF ROAD
US6 - U.S. ROUTE 6

MOUNTING TYPE

TR - TRUSS
CL - CANTILEVER
TS - TELESCOPING STEEL POST
WP - WOOD POST
MP - METAL POST
PM - POLE MOUNTED
GM - GROUND MOUNTED

REMOVE AND REPLACE SIGN PANEL

EXISTING LUMINAIRE TO BE REMOVED

REMOVE SIGN PANEL & SUPPORT (NO REPLACEMENT)

* NEW SIGN PANEL AND SUPPORT(S)

\# REMOVE AND REPLACE SIGN PANEL WITH NEW SUPPORT(S)

Rev. Sheet 6-7-11

COPYRIGHT © 2005, BY BAXTER & WOODMAN, INC.
CS-PW-PW-05-01 PROFESSIONAL DESIGN FIRM
LICENSE NO.- 184-001211- EXPIRES 4/30/2011
5/27/2011 9:35:55 PM
...\pentrafficnl.PDF2PX5.cfg
...\P-DITS\00S3-WO-10-B&W.tbl
C:\Crystal Lake\ILDOT\IDOES-\4C-Design\WO-10\CADD-SURVEY\DRAWINGS\DDNS\D0600-sht-plan.dgn
23:UKB

BAXTER & WOODMAN Consulting Engineers	USER NAME = 231ukb	DESIGNED - DJS	REVISED - 5-27-11 ADD.1	STATE OF ILLINOIS DEPARTMENT OF TRANSPORTATION	IL. ROUTE 55 GRUNDY COUNTY LINE TO US 6	F.A.I RTE. 55	SECTION 2010-114-SG	COUNTY WILL	TOTAL SHEETS 115 / SHEET NO. 43
		DRAWN - UKB	REVISED -					CONTRACT NO. 60M48	
	PLOT SCALE = 50.0000 ' / IN.	CHECKED - RWL	REVISED -			FED. ROAD DIST. NO. 1	ILLINOIS	FED. AID PROJECT	
	PLOT DATE = 5/27/2011	DATE - 11-8-10	REVISED -		SCALE: 1"=50 / SHEET NO. OF SHEETS / STA.610+00 TO STA.625+00				