GUIDE SIGN SEQUENCE NUMBERING CODE EXAMPLE

NB - TR - 100

SIGN PANEL NUMBER

DIRECTION OF TRAFFIC

NB - NORTHBOUND I-55
SB - SOUTHBOUND I-55
R** - RAMPS A - AF
KEN - KENNEDY ROAD
113 - ILLINOIS ROUTE 113
LOR - LORENZO ROAD
NRR - NORTH RIVER ROAD
ARS - ARSENAL ROAD
BLF - BLUFF ROAD
US6 - U.S. ROUTE 6

MOUNTING TYPE

TR - TRUSS
CL - CANTILEVER
TS - TELESCOPING STEEL POST
WP - WOOD POST
MP - METAL POST
PM - POLE MOUNTED
GM - GROUND MOUNTED

REMOVE AND REPLACE SIGN PANEL

EXISTING LUMINAIRE TO BE REMOVED

REMOVE SIGN PANEL & SUPPORT (NO REPLACEMENT)

* NEW SIGN PANEL AND SUPPORT(S)

\# REMOVE AND REPLACE SIGN PANEL WITH NEW SUPPORT(S)

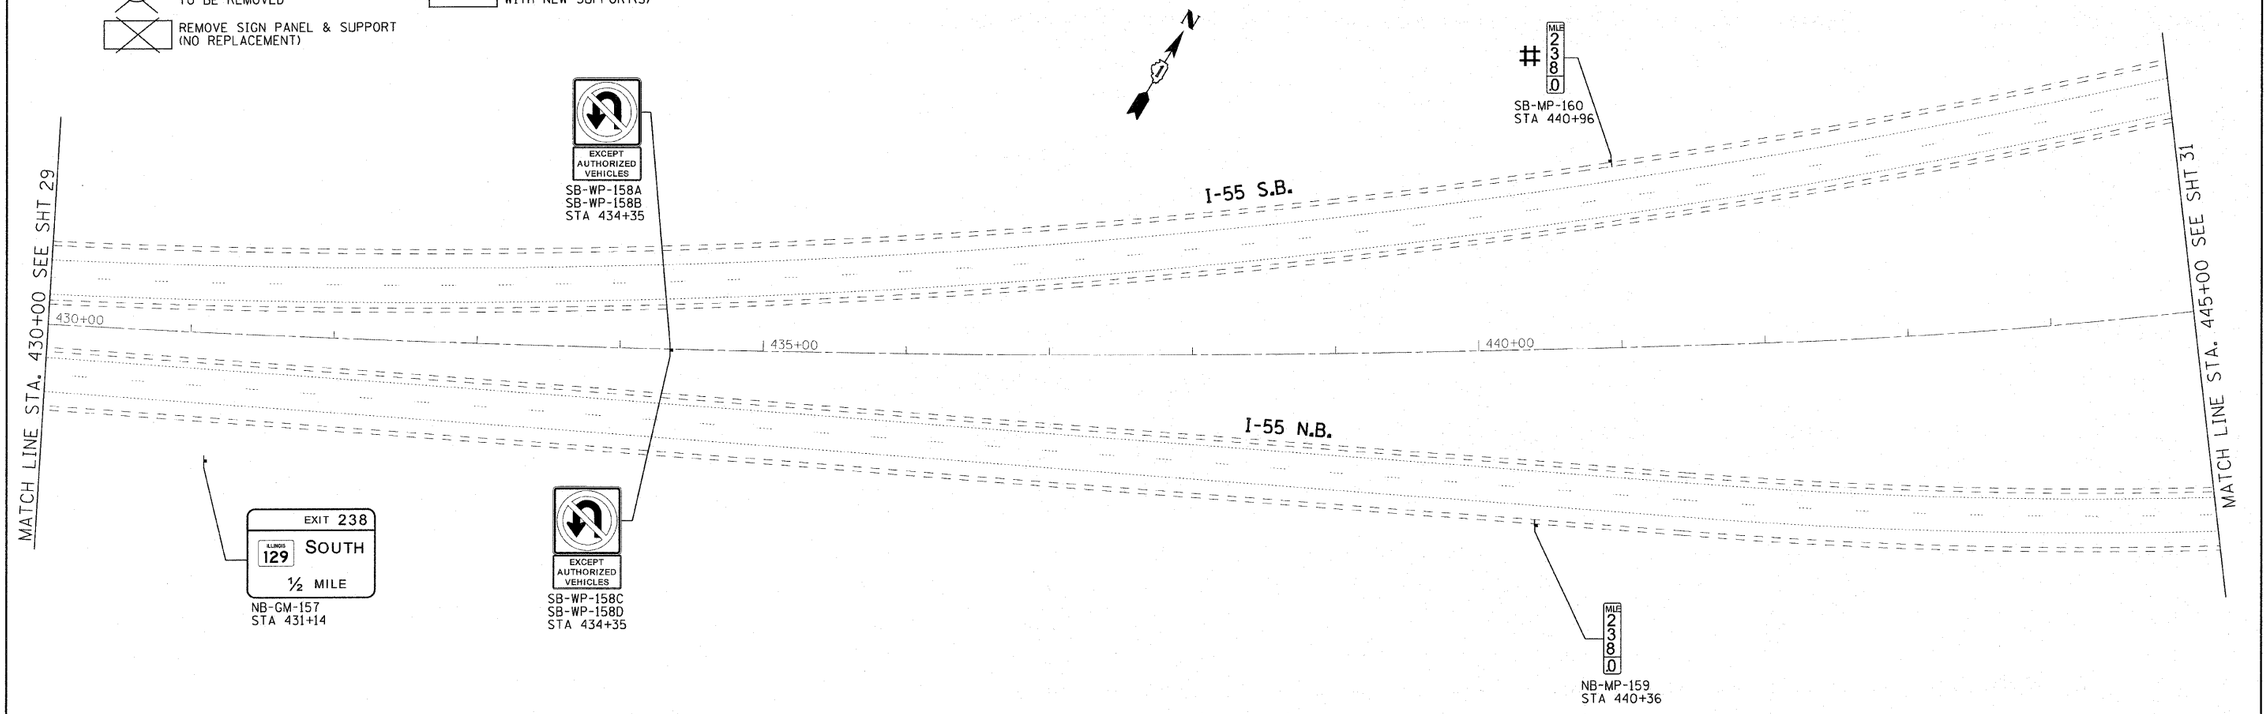

BAXTER & WOODMAN Consulting Engineers	USER NAME = 231ukb	DESIGNED - DJS	REVISED -
		DRAWN - UKB	REVISED -
	PLOT SCALE = 50.0000 ' / IN.	CHECKED - RWL	REVISED -
	PLOT DATE = 4/4/2011	DATE - 11-8-10	REVISED -

STATE OF ILLINOIS
DEPARTMENT OF TRANSPORTATION

IL. ROUTE 55
GRUNDY COUNTY LINE TO US 6

SCALE: 1"=50' | SHEET NO. OF SHEETS | STA. 430+00 TO STA. 445+00

F.A.I RTE.	SECTION	COUNTY	TOTAL SHEETS	SHEET NO.
55	2010-114-SG	WILL	115	30
		CONTRACT NO. 60M48		

FED. ROAD DIST. NO. 1 | ILLINOIS | FED. AID PROJECT

COPYRIGHT © 2009 BY BAXTER & WOODMAN, INC.
STATE OF ILLINOIS - PROFESSIONAL DESIGN FIRM
LICENSE NO. - 184-001021 - EXPIRES 4/30/2011
2D-CAD 04/04/2011 08:52 PM
...\pltdrive=\PDF22X34.pltl
...\PLOTS\00053_WO-10-18A.tbl
G:\Crystal Lake\10-0952-140\Design\WO-IC-CADD-SURVEY\DRAWINGS\006010-sht-plan.dgn