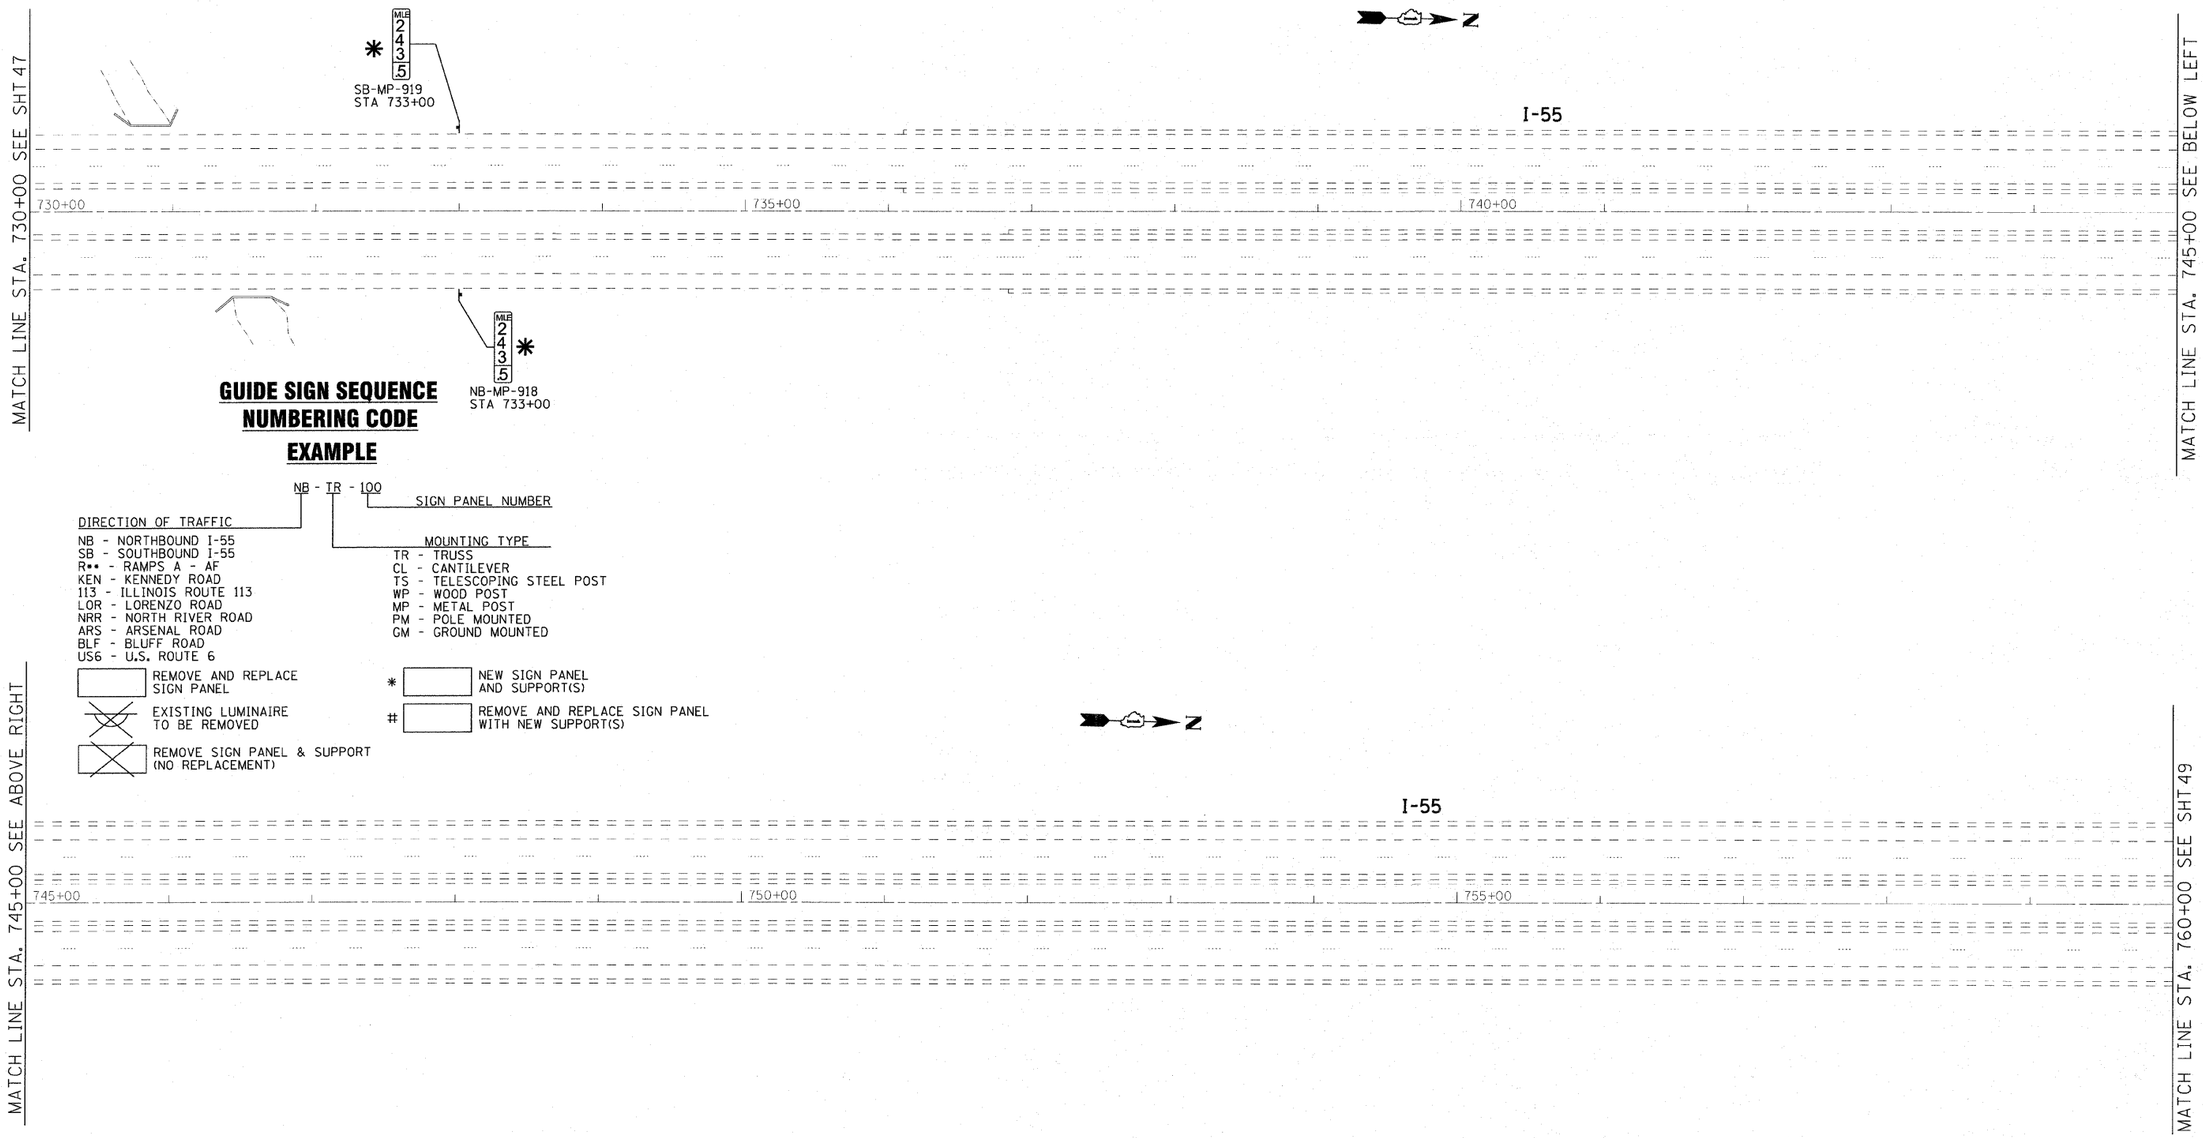

COPYRIGHT © 2009, BY BAXTER & WOODMAN, INC.
STATE OF ILLINOIS - PROFESSIONAL DESIGN FIRM
LICENSE NO. - 184-0012 - EXPIRES 4/30/2011
23LJ4b 4/4/2011 8:39:54 PM
...\pdnderlyer\PDF2X34.dll
...\PLOTS\00B3-WO-10-B8W.tbl
C:\Crystal Lake\ILDOT\00B3\40-Design\WO-01\CADD-SURVEY\DRAWINGS\DGNS\00B3D-sht-plan.dgn

BAXTER & WOODMAN Consulting Engineers	USER NAME = 231Ukb	DESIGNED - DJS	REVISED -
		DRAWN - UKB	REVISED -
	PLOT SCALE = 50.0000 ' / IN.	CHECKED - RWL	REVISED -
	PLOT DATE = 4/4/2011	DATE - 11-8-10	REVISED -

STATE OF ILLINOIS
DEPARTMENT OF TRANSPORTATION

IL. ROUTE 55
GRUNDY COUNTY LINE TO US 6

SCALE: 1"=50 | SHEET NO. OF SHEETS | STA. 730+00 TO STA. 760+00

F.A.I RTE.	SECTION	COUNTY	TOTAL SHEETS	SHEET NO.
55	2010-114-SG	WILL	115	48
		CONTRACT NO. 60M48		

FED. ROAD DIST. NO. 1 | ILLINOIS | FED. AID PROJECT