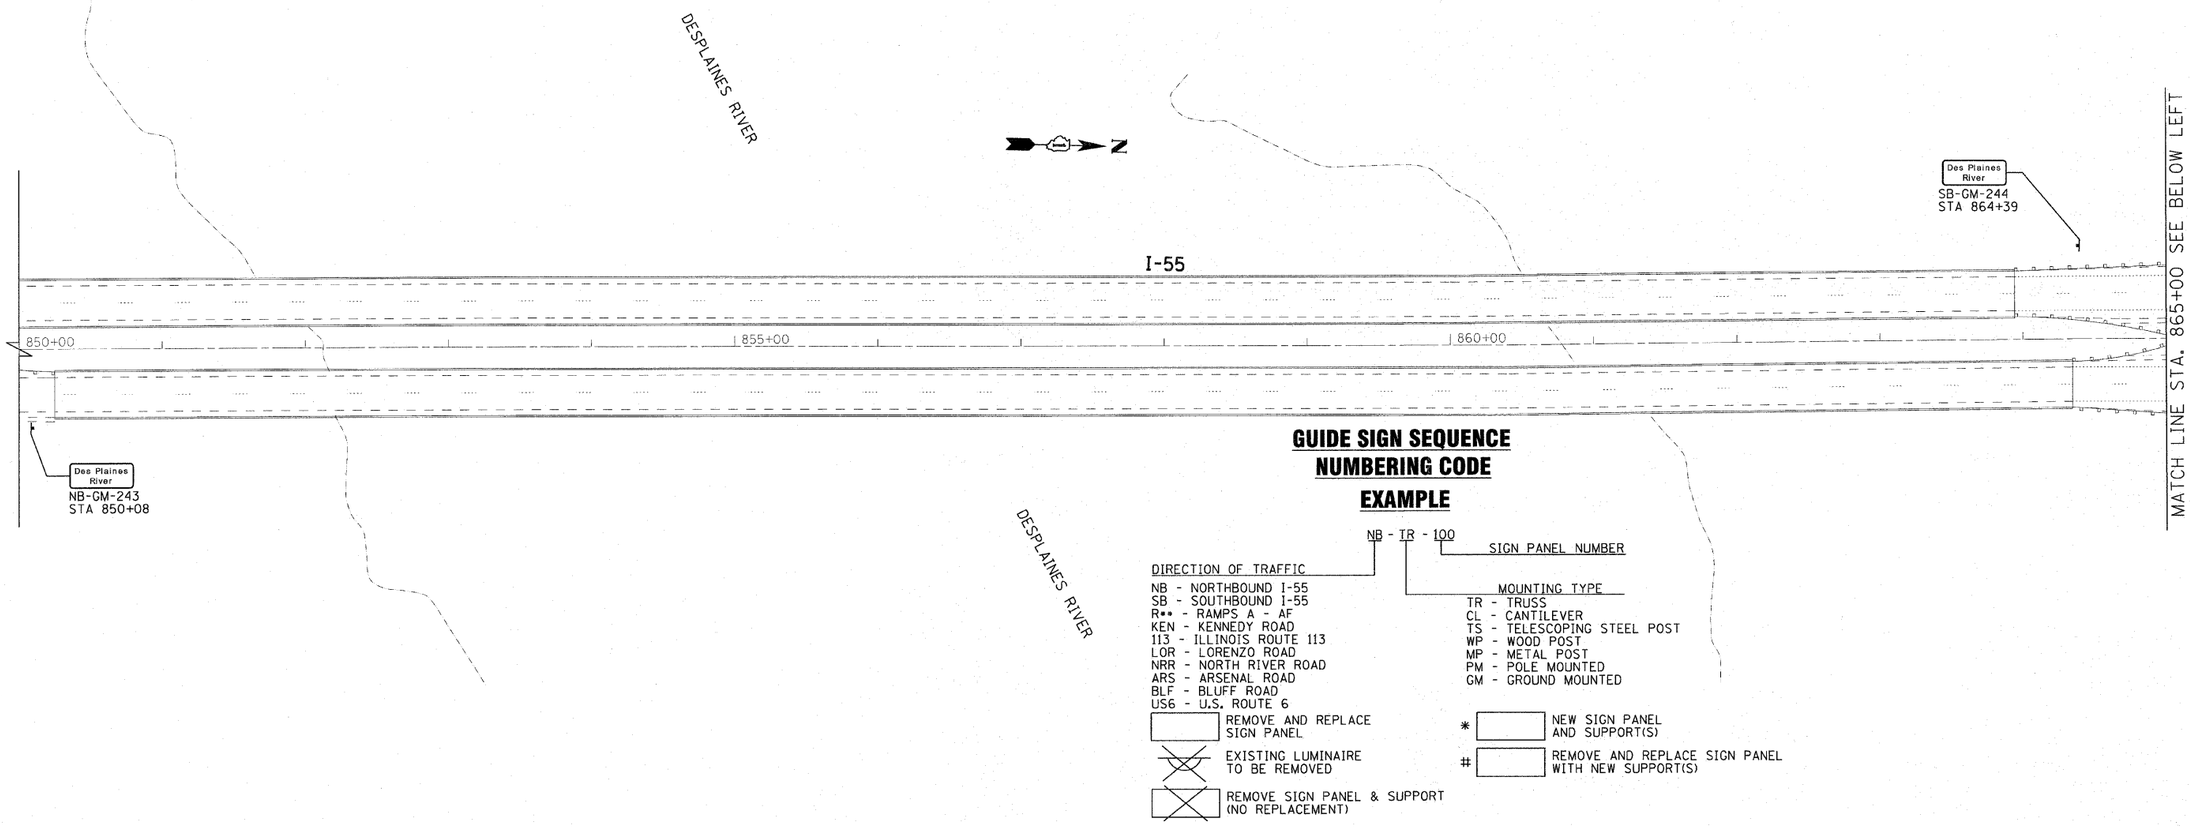

GUIDE SIGN SEQUENCE NUMBERING CODE

EXAMPLE

NB - TR - 100

SIGN PANEL NUMBER

DIRECTION OF TRAFFIC

NB - NORTHBOUND I-55
SB - SOUTHBOUND I-55
R** - RAMPS A - AF
KEN - KENNEDY ROAD
113 - ILLINOIS ROUTE 113
LOR - LORENZO ROAD
NRR - NORTH RIVER ROAD
ARS - ARSENAL ROAD
BLF - BLUFF ROAD
US6 - U.S. ROUTE 6

MOUNTING TYPE

TR - TRUSS
CL - CANTILEVER
TS - TELESCOPING STEEL POST
WP - WOOD POST
MP - METAL POST
PM - POLE MOUNTED
GM - GROUND MOUNTED

REMOVE AND REPLACE SIGN PANEL

EXISTING LUMINAIRE TO BE REMOVED

REMOVE SIGN PANEL & SUPPORT (NO REPLACEMENT)

* NEW SIGN PANEL AND SUPPORT(S)

\# REMOVE AND REPLACE SIGN PANEL WITH NEW SUPPORT(S)

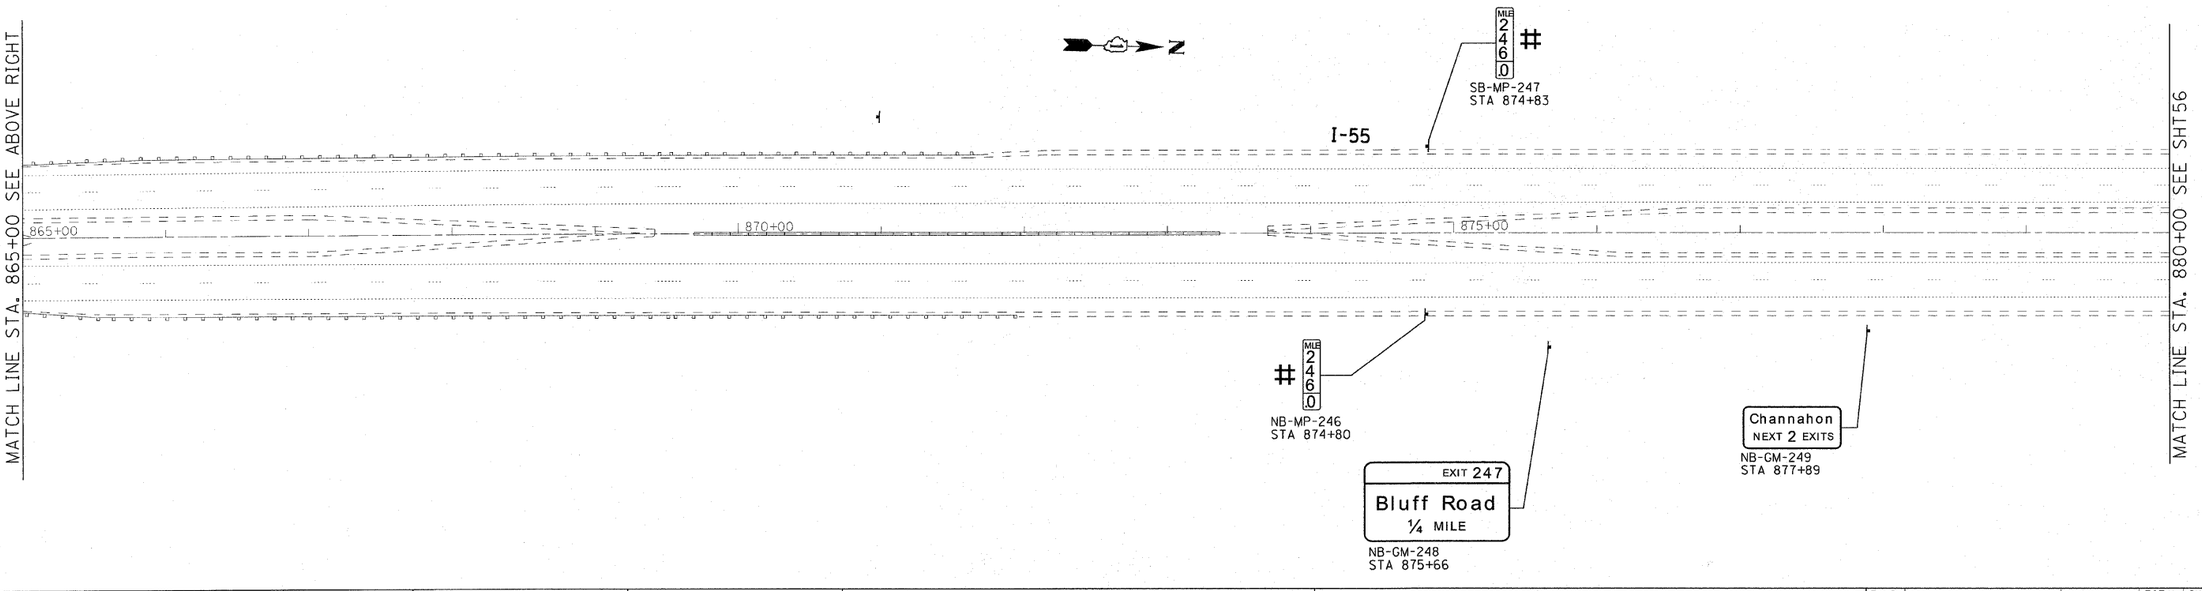

COPYRIGHT © 2009, BY BAXTER & WOODMAN, INC.
LICENSED TO IDOT - EXPIRES 12/31/2011
LICENSE NO. - 184-001121 - EXPIRES 4/30/2011
231ukb 4/4/2011 8:37:05 PM
...\plotdrv\pmf2x34.plt
...\PLOTS\00E5-WO-10-B&W.tbl
C:\Crystal Lake\IDOT\00E5-40-Design\WO-10\CADD SURVEY\DRAWINGS\D0600-SHT-plan.dgn

BAXTER & WOODMAN Consulting Engineers	USER NAME = 231ukb	DESIGNED - DJS	REVISED -
		DRAWN - UKB	REVISED -
	PLOT SCALE = 50.0000 ' / IN.	CHECKED - RWL	REVISED -
	PLOT DATE = 4/4/2011	DATE - 11-8-10	REVISED -

STATE OF ILLINOIS
DEPARTMENT OF TRANSPORTATION

IL. ROUTE 55
GRUNDY COUNTY LINE TO US 6

SCALE: 1"=50 | SHEET NO. OF SHEETS | STA.850+00 TO STA.880+00

F.A.I RTE.	SECTION	COUNTY	TOTAL SHEETS	SHEET NO.
55	2010-114-SG	WILL	115	51
		CONTRACT NO.60M48		
FED. ROAD DIST. NO. 1	ILLINOIS	FED. AID PROJECT		