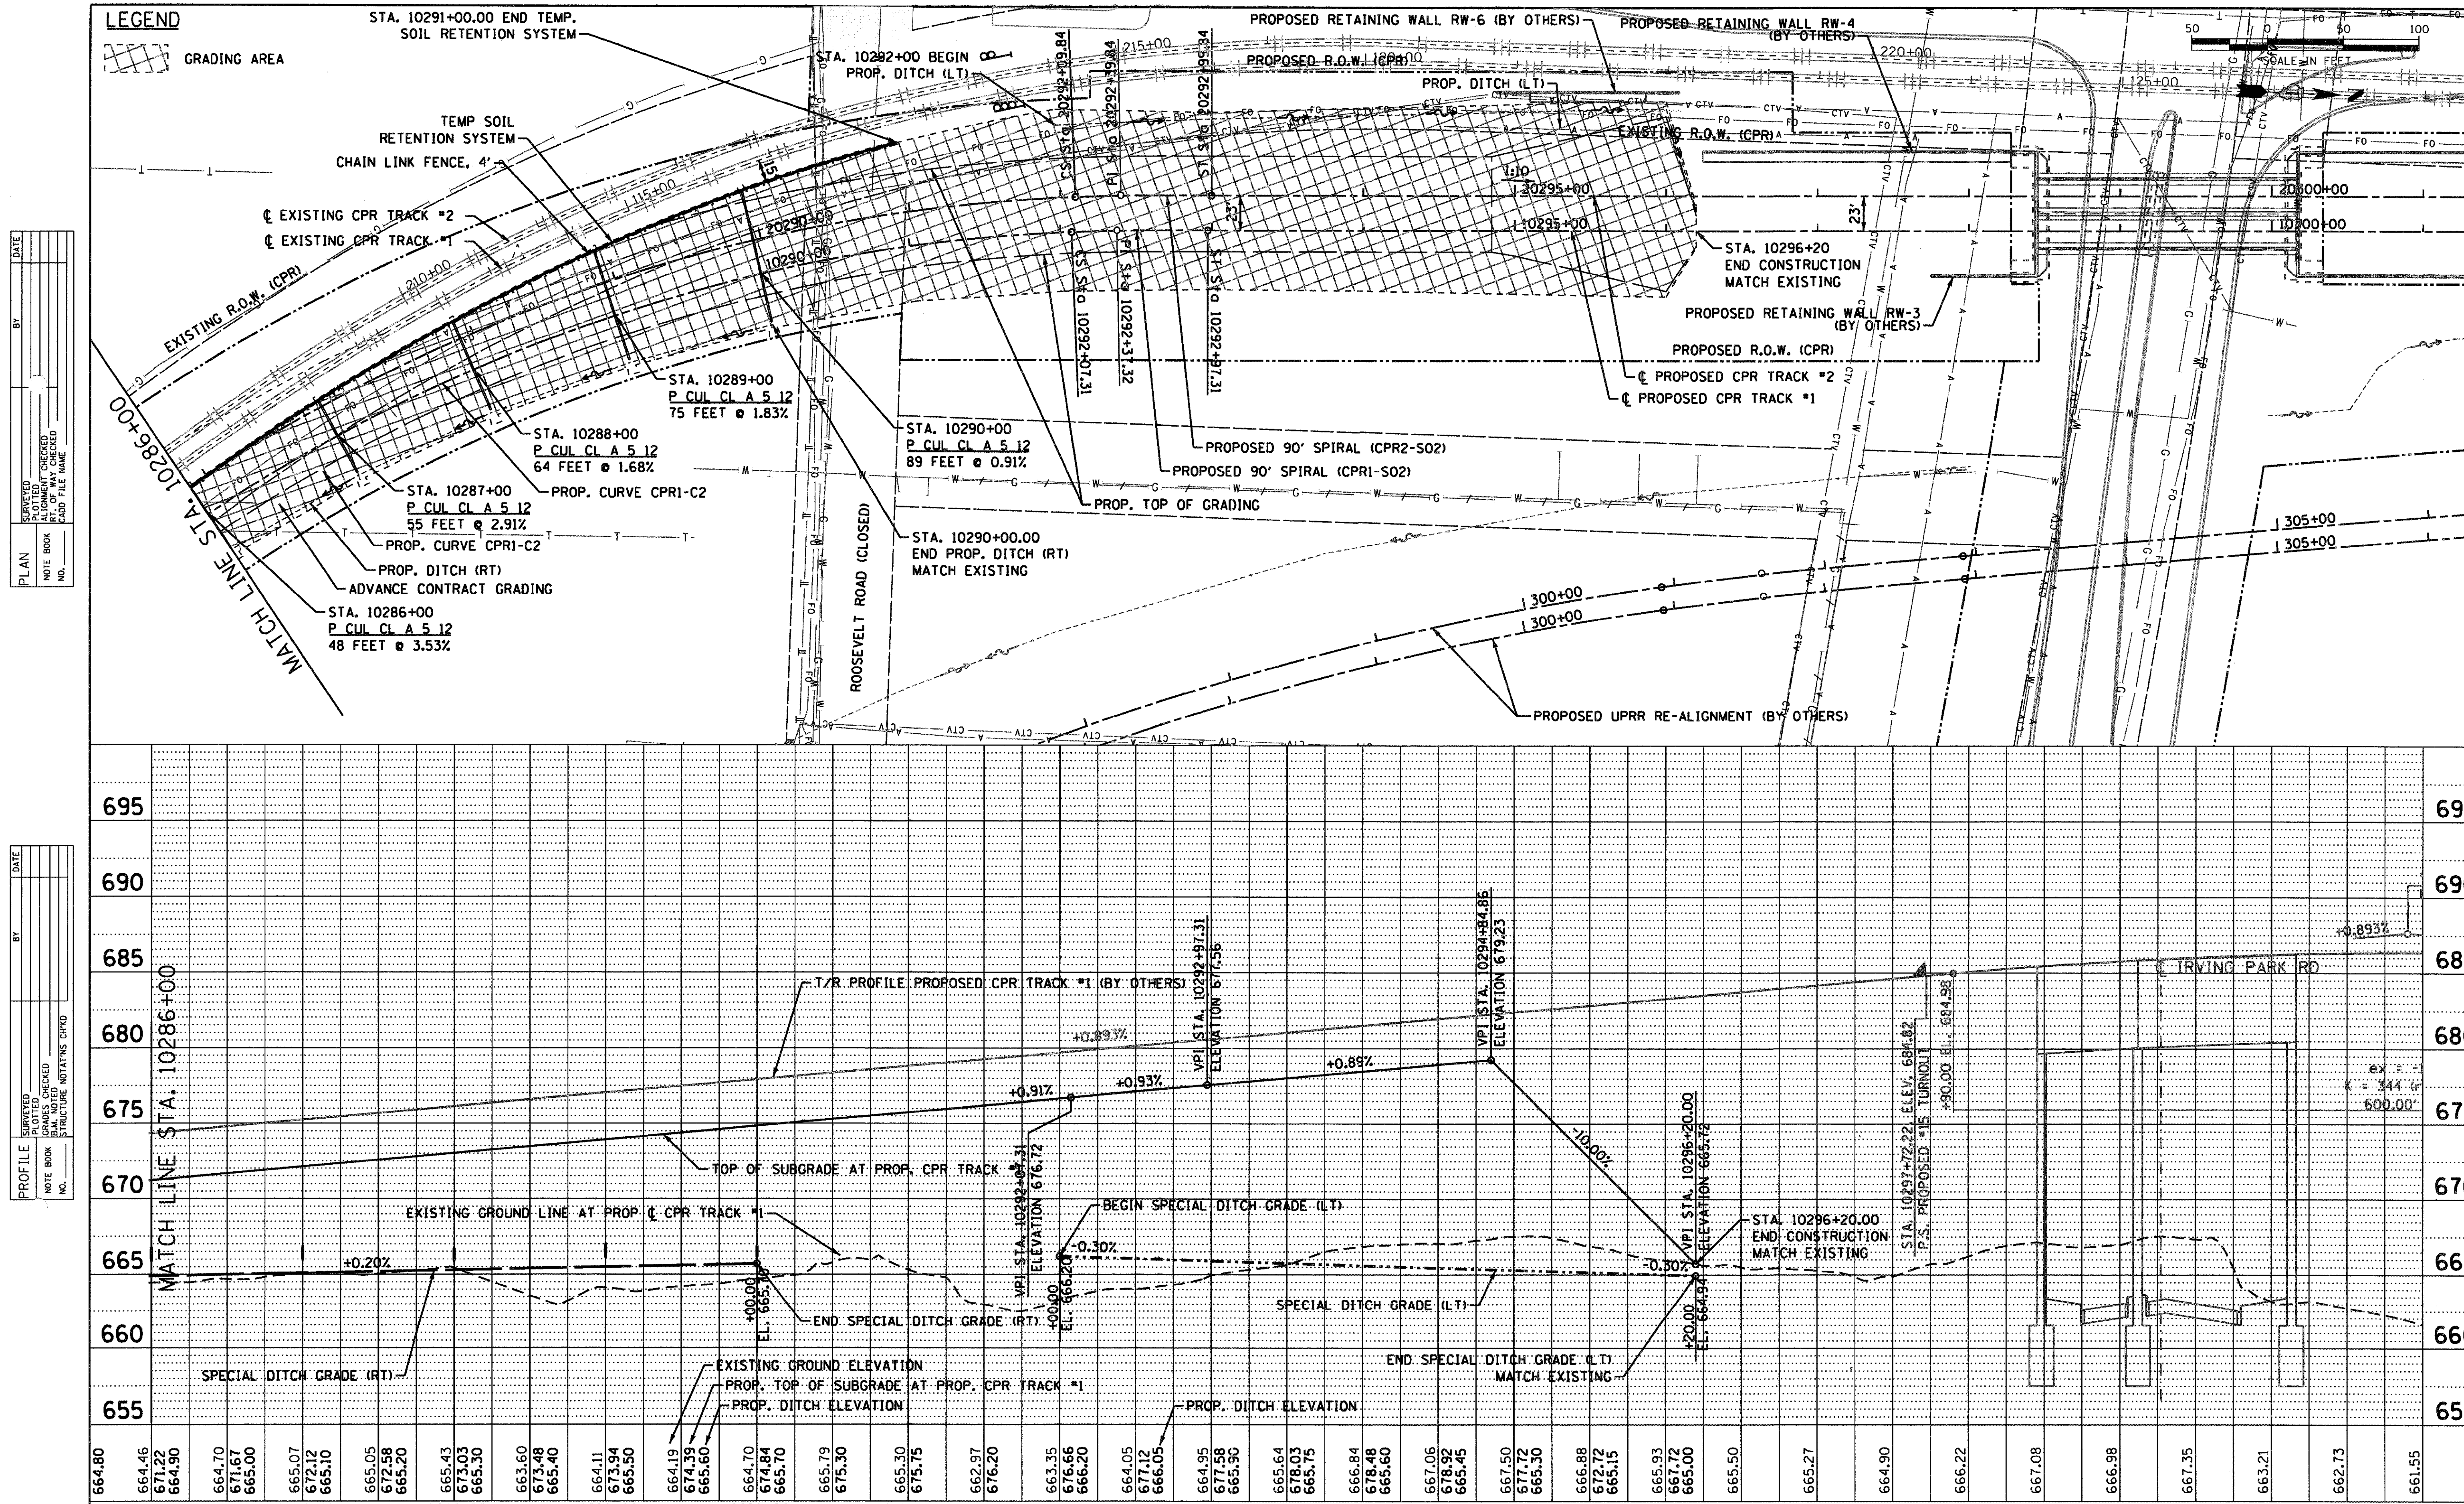

FILE NAME = ...\D160N06-SHT-PLNPRF-RR02.DGN	USER NAME = nratterm	DESIGNED - NMR	REVISED -
		DRAWN - NMR	REVISED -
	PLOT SCALE = 50.0000 ' / IN.	CHECKED - LGP	REVISED -
	PLOT DATE = 3/25/2011	DATE - 03/17/2011	REVISED -

STATE OF ILLINOIS
DEPARTMENT OF TRANSPORTATION

PLAN AND PROFILE
CANADIAN PACIFIC RAILWAY

SCALE: 1" = 50' | SHEET NO. 2 OF 2 SHEETS | STA. 10286+00 TO STA. 10298+00

F.A.U RTE.	SECTION	COUNTY	TOTAL SHEETS	SHEET NO.
1321	2010-134-T	DUPAGE	40	10
		CONTRACT NO. 60N06		
	ILLINOIS FED. AID PROJECT			