NOTES:

1) UTILITIES NOT SHOWN ON CROSS SECTIONS.
SEE UTILITY PLANS FOR LOCATION OF EXISTING UTILITIES.

2) FOR DESIGN CLARITY NOT ALL PROPOSED FUTURE TRACKS (BY OTHERS) ARE SHOWN.

3) CULVERT INLET AND OUTLET PROTECTION NOT SHOWN.
SEE EROSION CONTROL PLAN FOR DESIGN DETAILS.

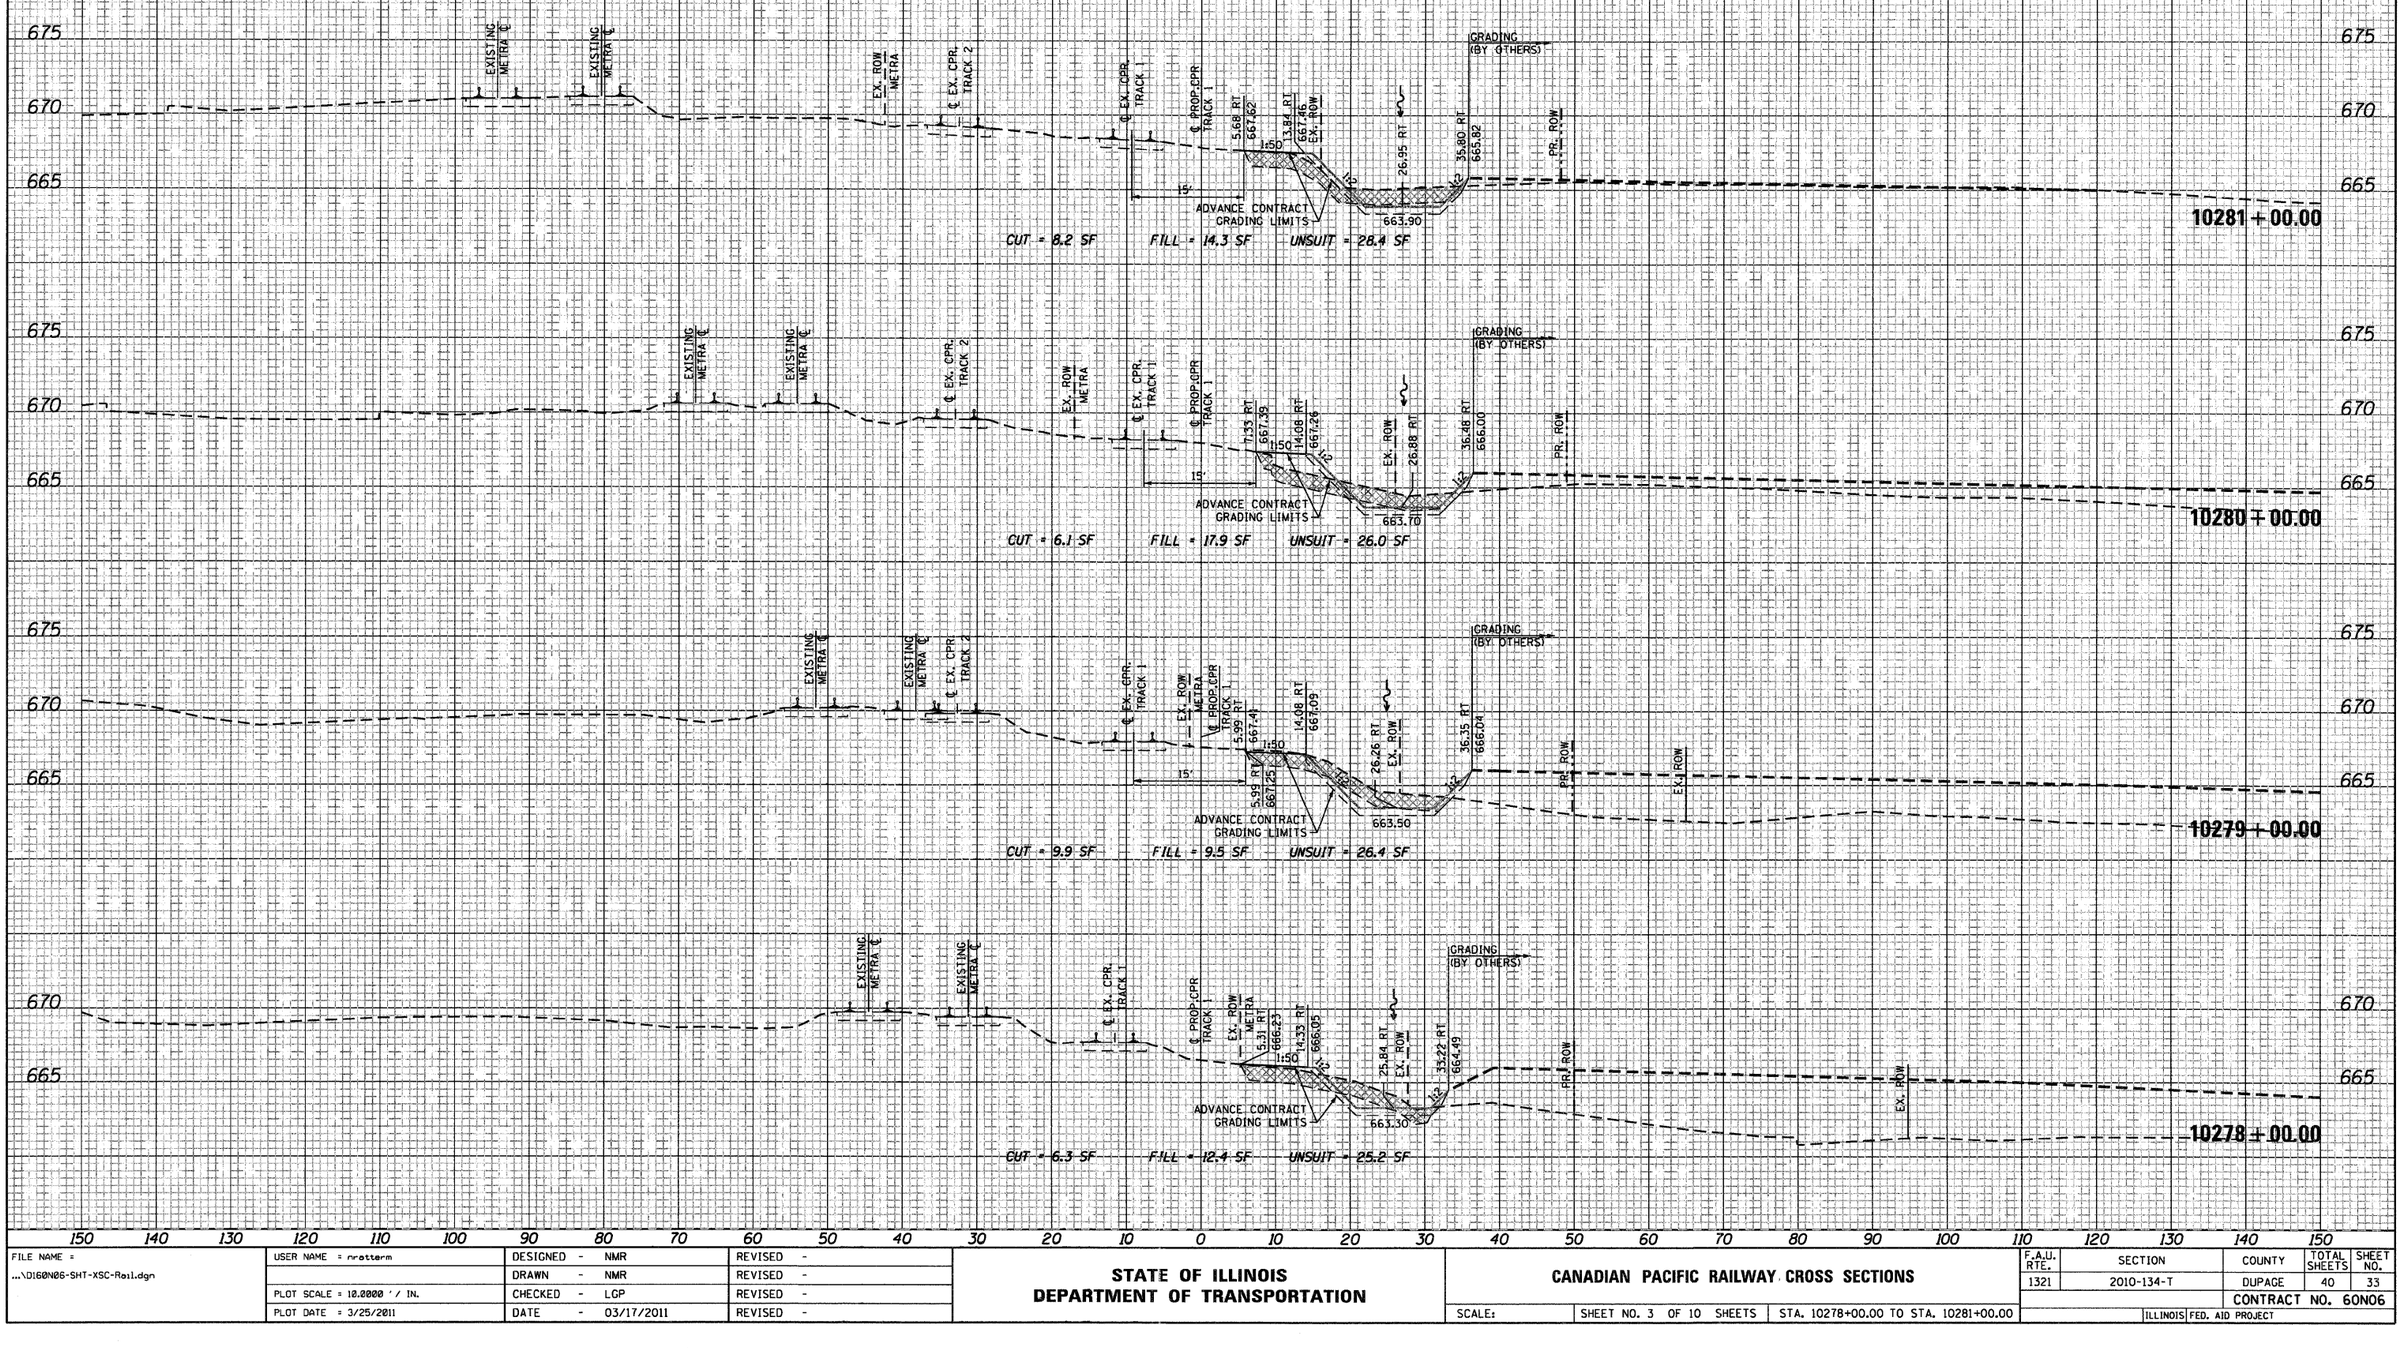

FINAL SURVEY	BY	DATE
NOTE BOOK		
NO.		

SURVEYED
PLOTTED
TEMPLATE
AREAS
AREAS CHECKED

ORIGINAL SURVEY	BY	DATE
NOTE BOOK		
NO.		

SURVEYED
PLOTTED
TEMPLATE
AREAS
AREAS CHECKED

FILE NAME = ...\D160N06-SHT-XSC-Rail.dgn	USER NAME = rratterm	DESIGNED - NMR	REVISED -
		DRAWN - NMR	REVISED -
	PLOT SCALE = 10.0000 ' / IN.	CHECKED - LGP	REVISED -
	PLOT DATE = 3/25/2011	DATE - 03/17/2011	REVISED -

STATE OF ILLINOIS
DEPARTMENT OF TRANSPORTATION

CANADIAN PACIFIC RAILWAY CROSS SECTIONS

SCALE: | SHEET NO. 3 OF 10 SHEETS | STA. 10278+00.00 TO STA. 10281+00.00

F.A.U. RTE.	SECTION	COUNTY	TOTAL SHEETS	SHEET NO.
1321	2010-134-T	DUPAGE	40	33
		CONTRACT NO. 60N06		
	ILLINOIS	FED. AID PROJECT		