ROUTE	SECTION	COUNTY	TOTAL SHEETS	SHEET NUMBER
FAI 55	2011-016-I	COOK	173	58

CONTRACT NO. 60P07

FOR INFORMATION ONLY

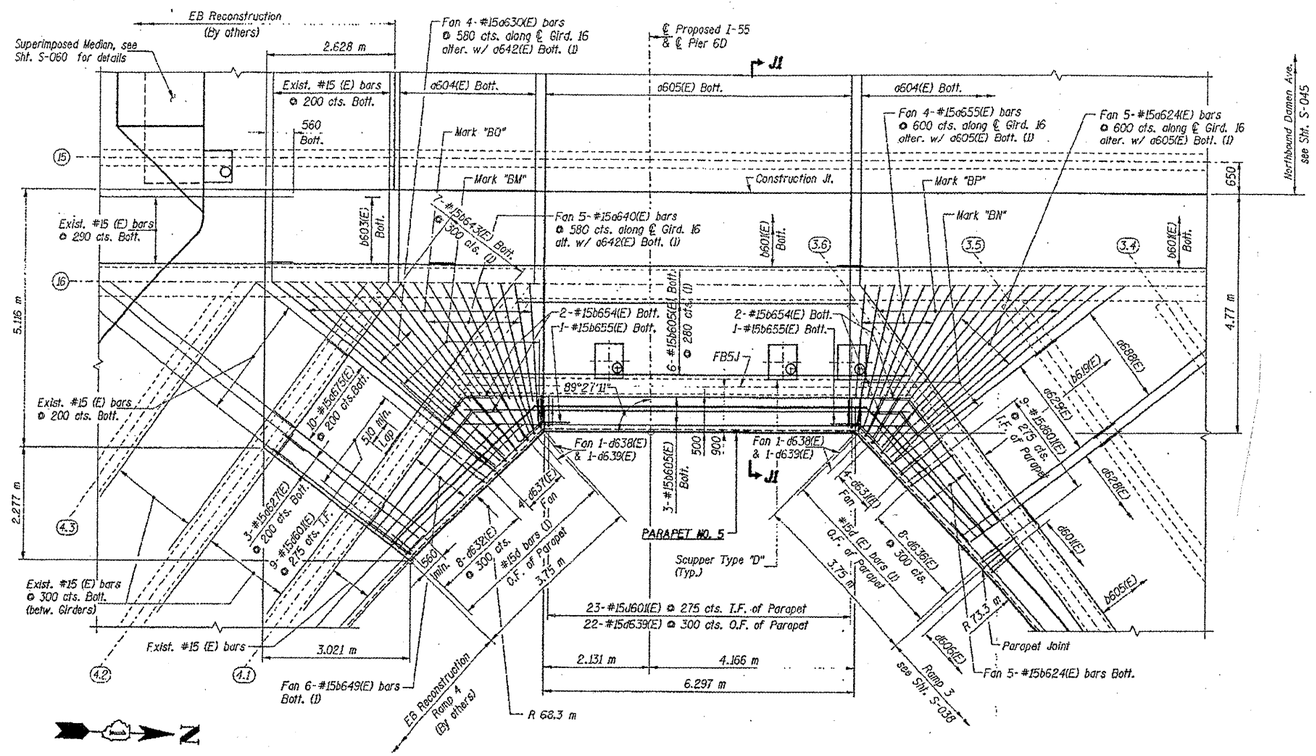

DETAIL "I" - RAMP 3 FLARE BOTT. BARS

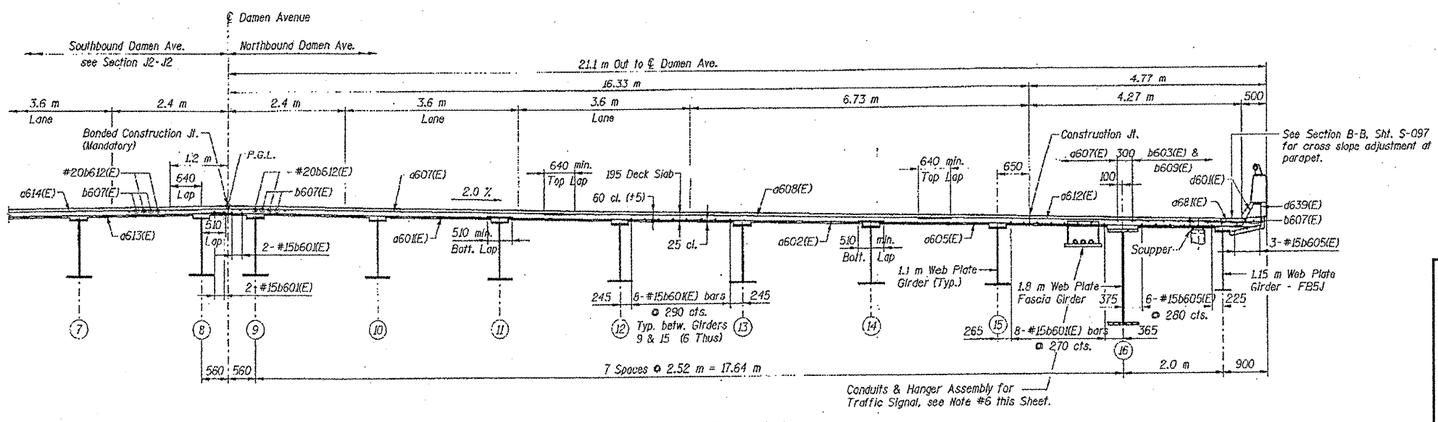

DECK CROSS SECTION J1-J1

ILLINOIS DEPARTMENT OF TRANSPORTATION
EXISTING PLANS

LOCATION 15 (SN 016-1009)
(DAMEN AVE)
SHEET 16 OF 34