Ramp 3

ROUTE	SECTION	COUNTY	TOTAL SHEETS	SHEET NUMBER
FAI 55	2011-016-I	COOK	173	62

CONTRACT NO. 60P07

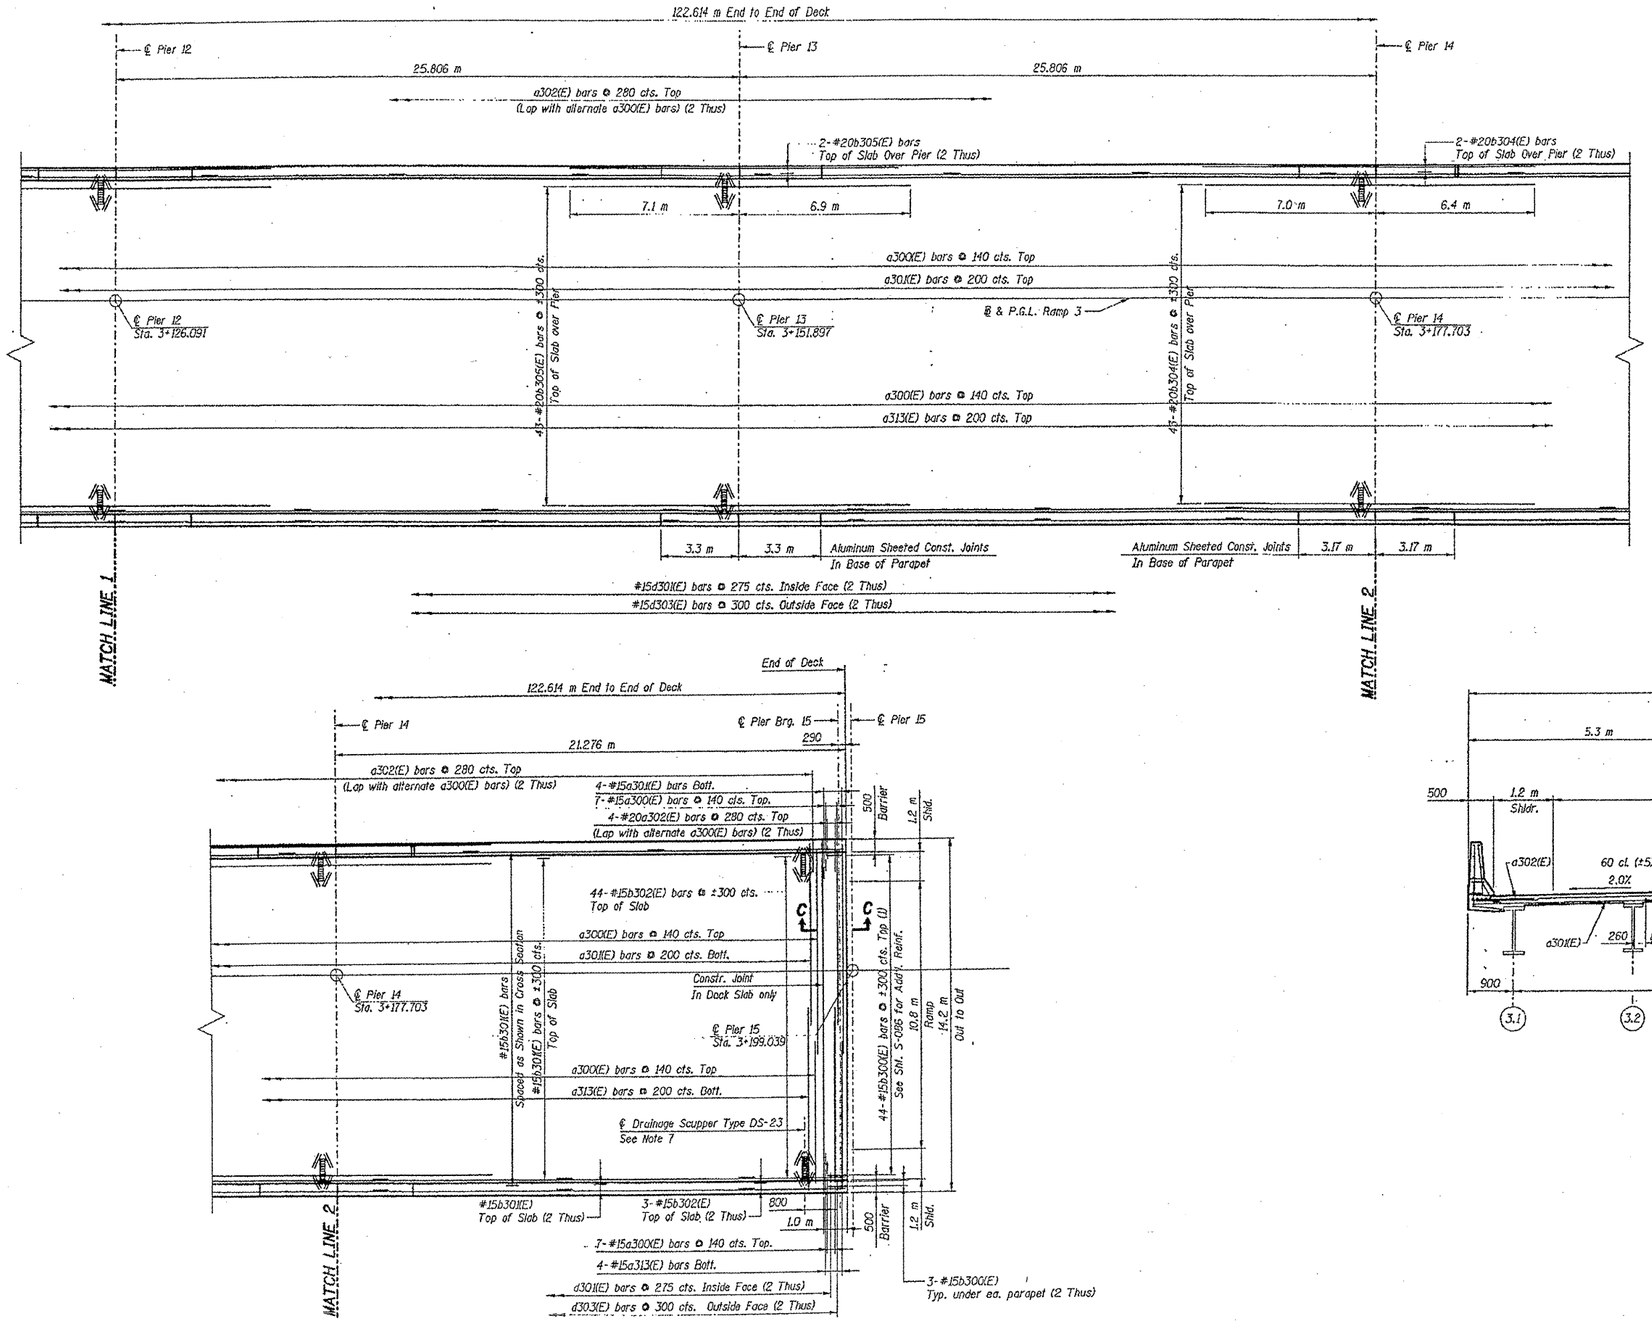

N

FOR INFORMATION ONLY

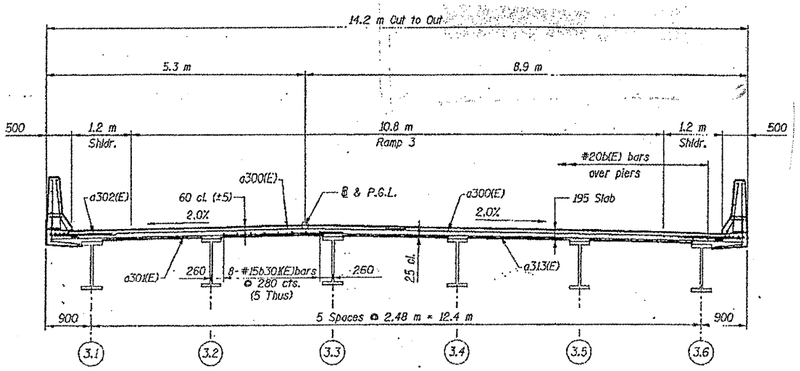

TYPICAL SECTION
(Looking East)

ILLINOIS DEPARTMENT OF TRANSPORTATION
EXISTING PLANS

LOCATION 15 (SN 016-1009)
(DAMEN AVE)
SHEET 22 OF 34