ROUTE	SECTION	COUNTY	TOTAL SHEETS	SHEET NUMBER
FAI 55	2011-016-I	COOK	173	151

CONTRACT NO. 60P07

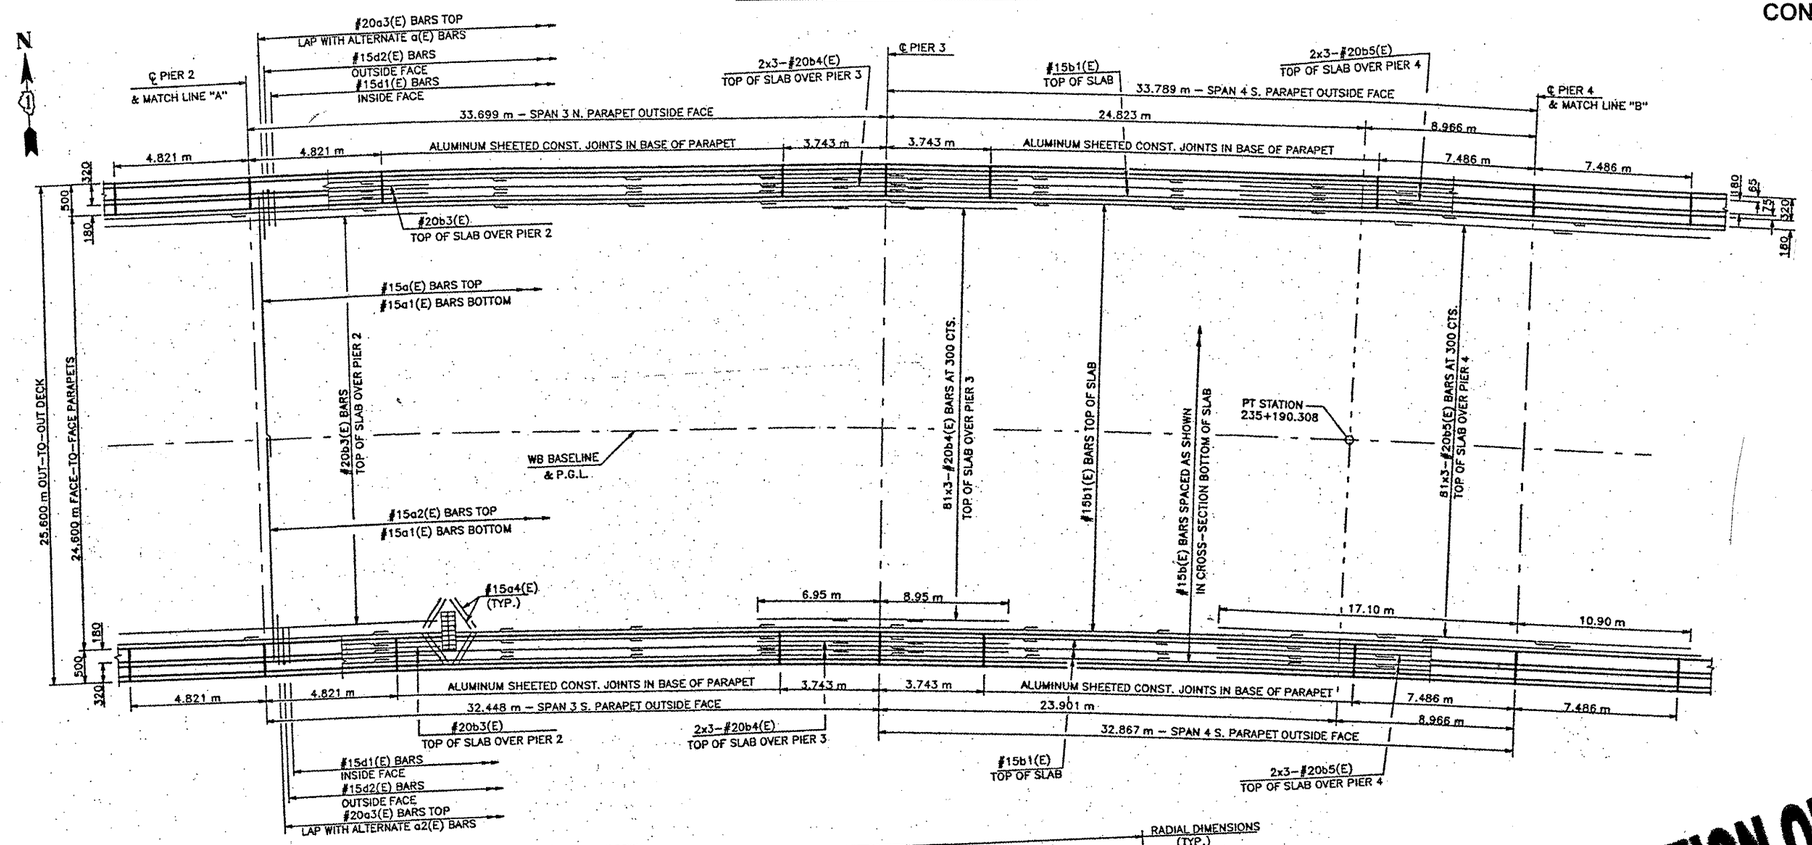

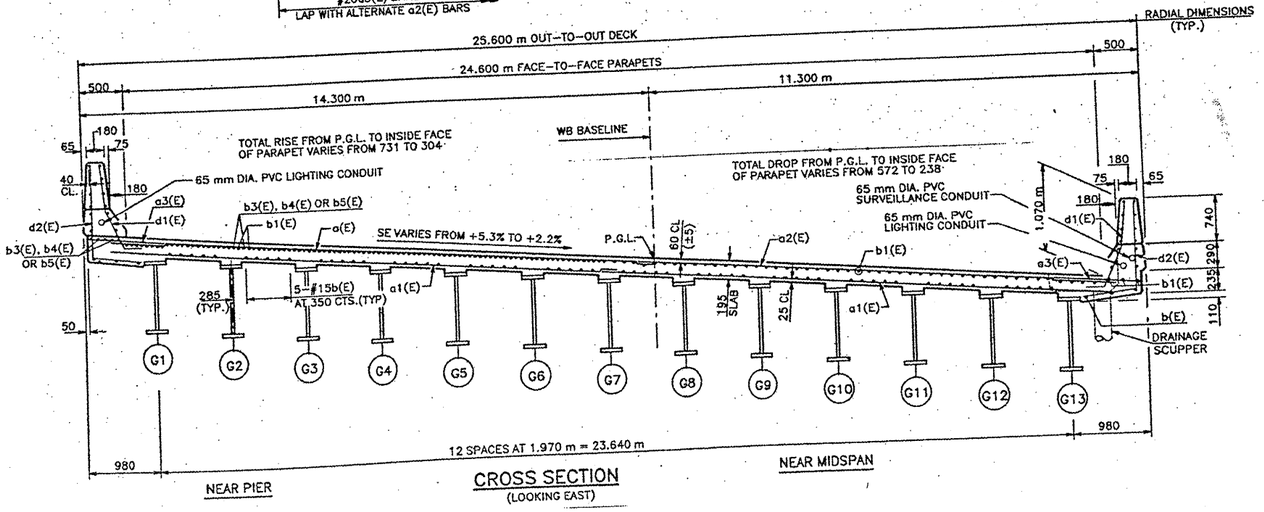

FOR INFORMATION ONLY

ILLINOIS DEPARTMENT OF TRANSPORTATION
EXISTING PLANS

LOCATION 29 (SN 016-2703)
(WB BRIDGE)
SHEET 2 OF 3