F.A.I. RTE.	SECTION	COUNTY	TOTAL SHEETS	SHEET NO.
90/94	2003-0311	COOK	976	275
STA. 1321+00	TO STA. 1334+00			
FED. ROAD DIST. NO.	ILLINOIS	FED. AID PROJECT		

62583

N:\PS\dgn\r0207535_rl08-19.dgn

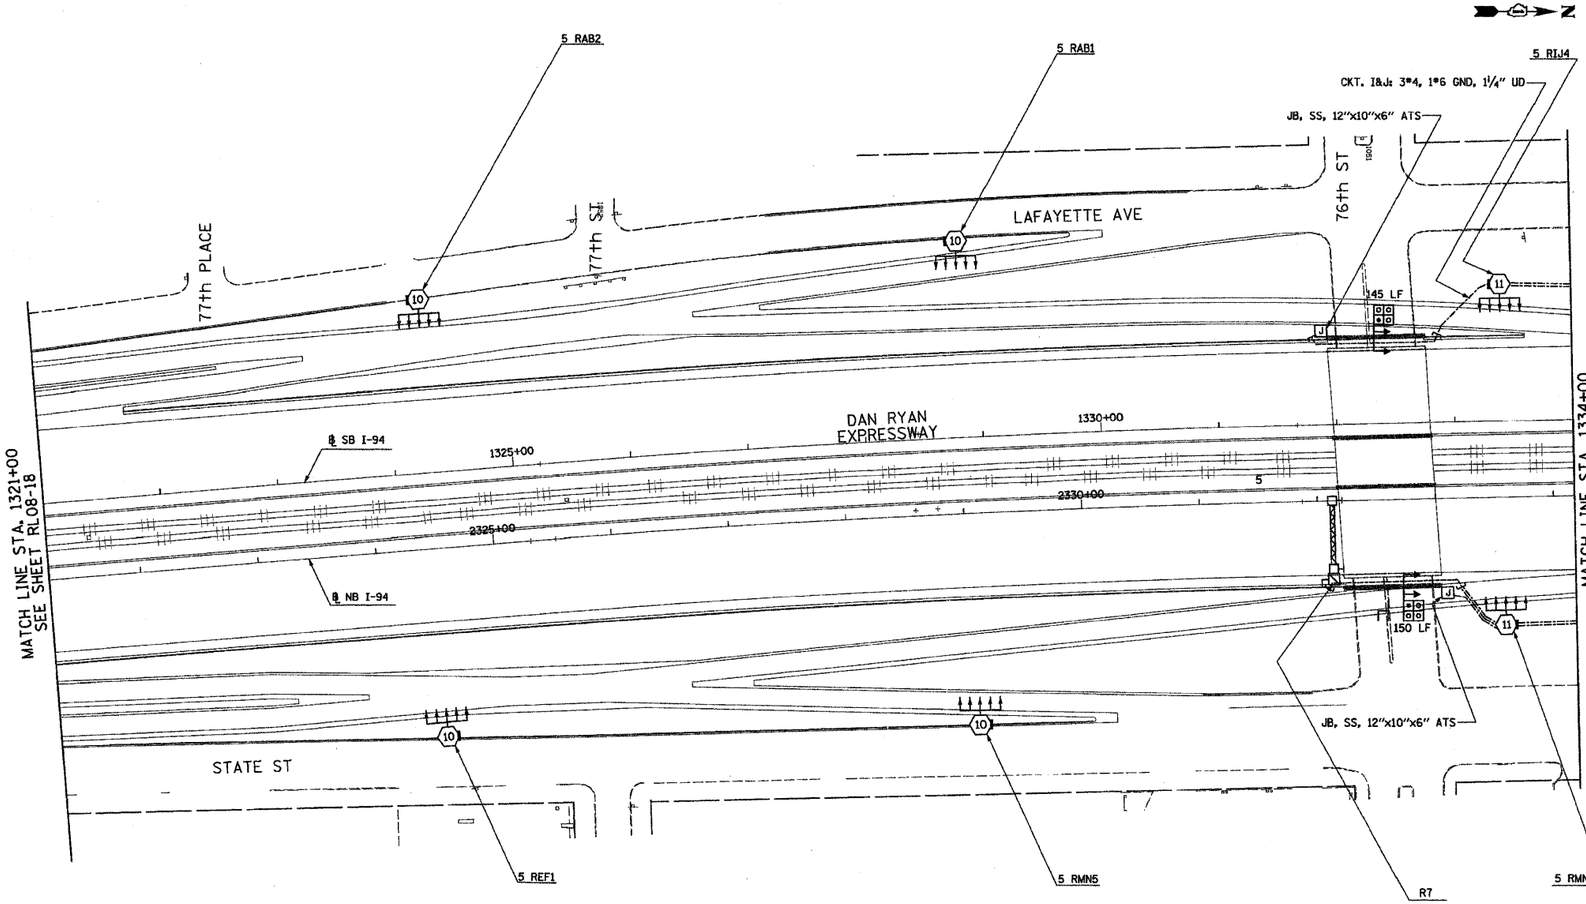

NOTES:

1. SEE DRAWINGS ME-01 AND ME-02 FOR ELECTRICAL SYMBOLS AND ABBREVIATIONS.
2. SEE DRAWING UL-18 FOR 76th STREET UNDERPASS LIGHTING PLANS.

0 50' 100'
1" = 50'

RL08-19

REVISIONS	
NAME	DATE
REVISED	01/21/05

ILLINOIS DEPARTMENT OF TRANSPORTATION

F.A.I. 90/94 (DAN RYAN EXPRESSWAY)
31st STREET TO I-57

ROADWAY LIGHTING PLANS
PROPOSED IMPROVEMENTS 2008

SCALE: 1"=50' DRAWN BY: VG
DATE: OCTOBER 29, 2004 CHECKED BY: TM

1/25/2005 12:45:15 PM

SINGH
SINGH & ASSOCIATES, INC.
CONSULTING ENGINEERS
300 W. ADAMS ST.
CHICAGO, IL 60606
TEL: (312) 629-0240
FAX: (312) 629-8449

FOR INFORMATION ONLY

LIN ENGINEERING,LTD.
Consulting Engineers
Chatham, Illinois

USER NAME =	DESIGNED - MTH	REVISED -	
FILE NAME =	CHECKED - ADB	REVISED -	
PLOT SCALE =	DRAWN - AJF	REVISED -	
PLOT DATE =	CHECKED - MTH	REVISED -	

STATE OF ILLINOIS
DEPARTMENT OF TRANSPORTATION

ROADWAY LIGHTING LOCATION
5RMN5

F.A.I. RTE.	SECTION	COUNTY	TOTAL SHEETS	SHEET NO.
90/94	2011-021-L	COOK	19	10
		CONTRACT NO. 60P16		
	ILLINOIS	FED. AID PROJECT		