EXISTING PLAN

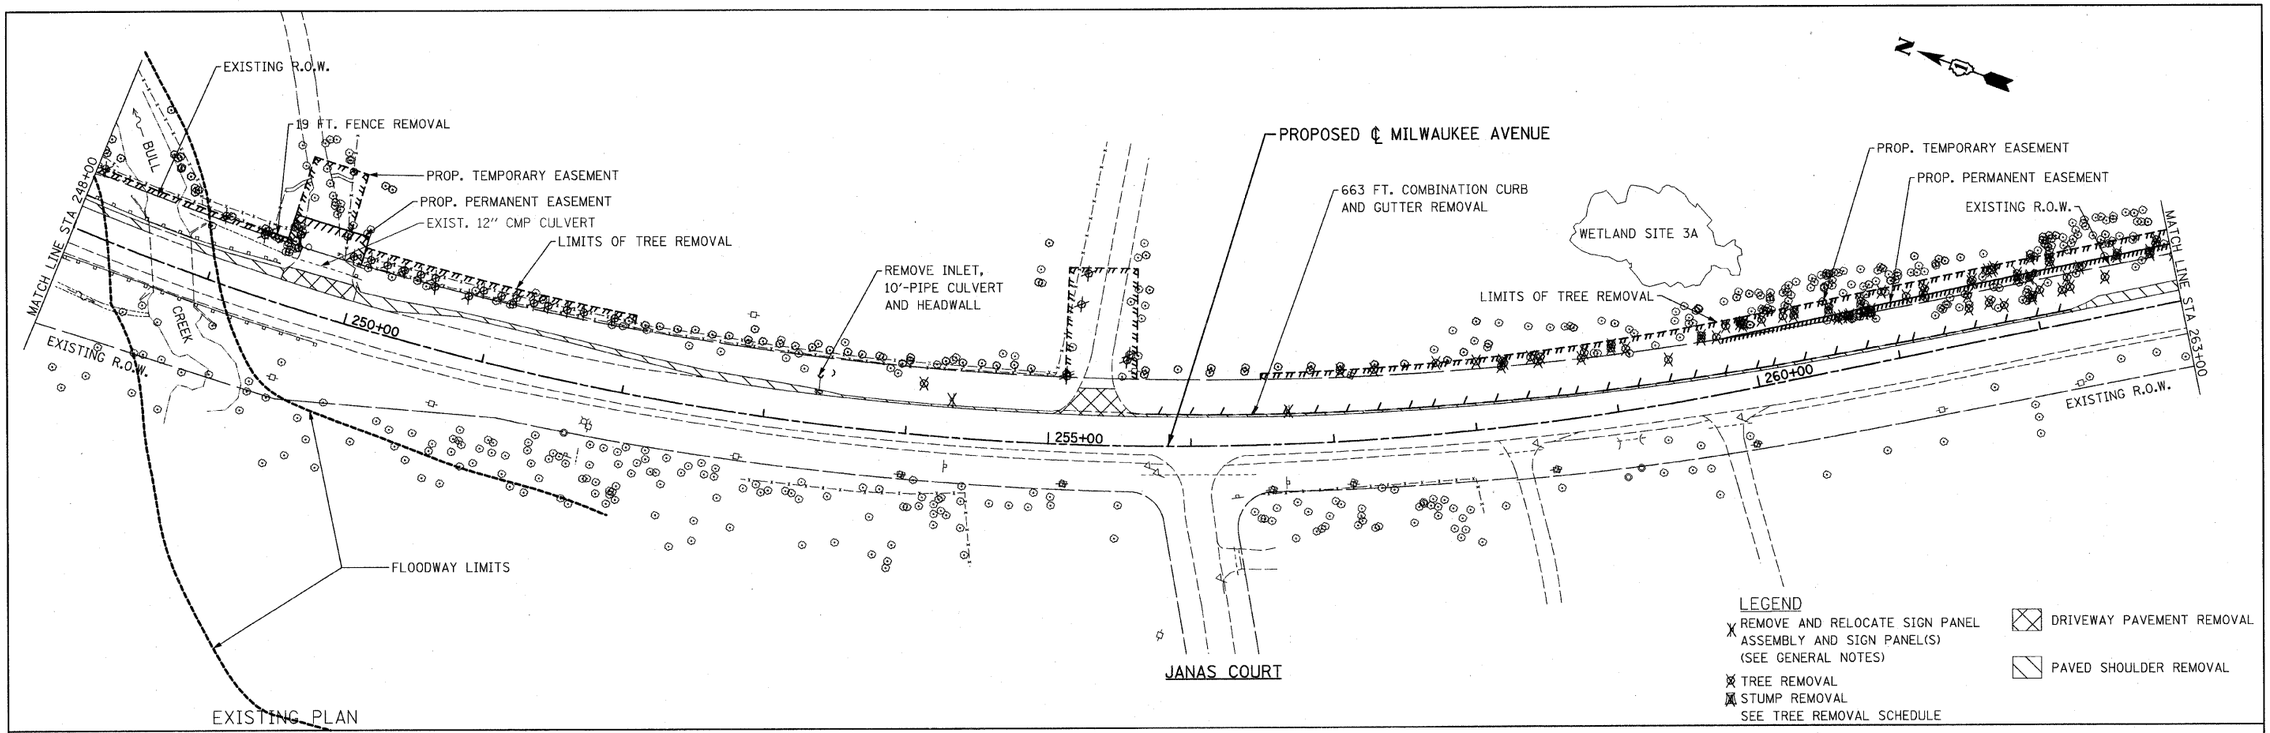

PROPOSED PLAN

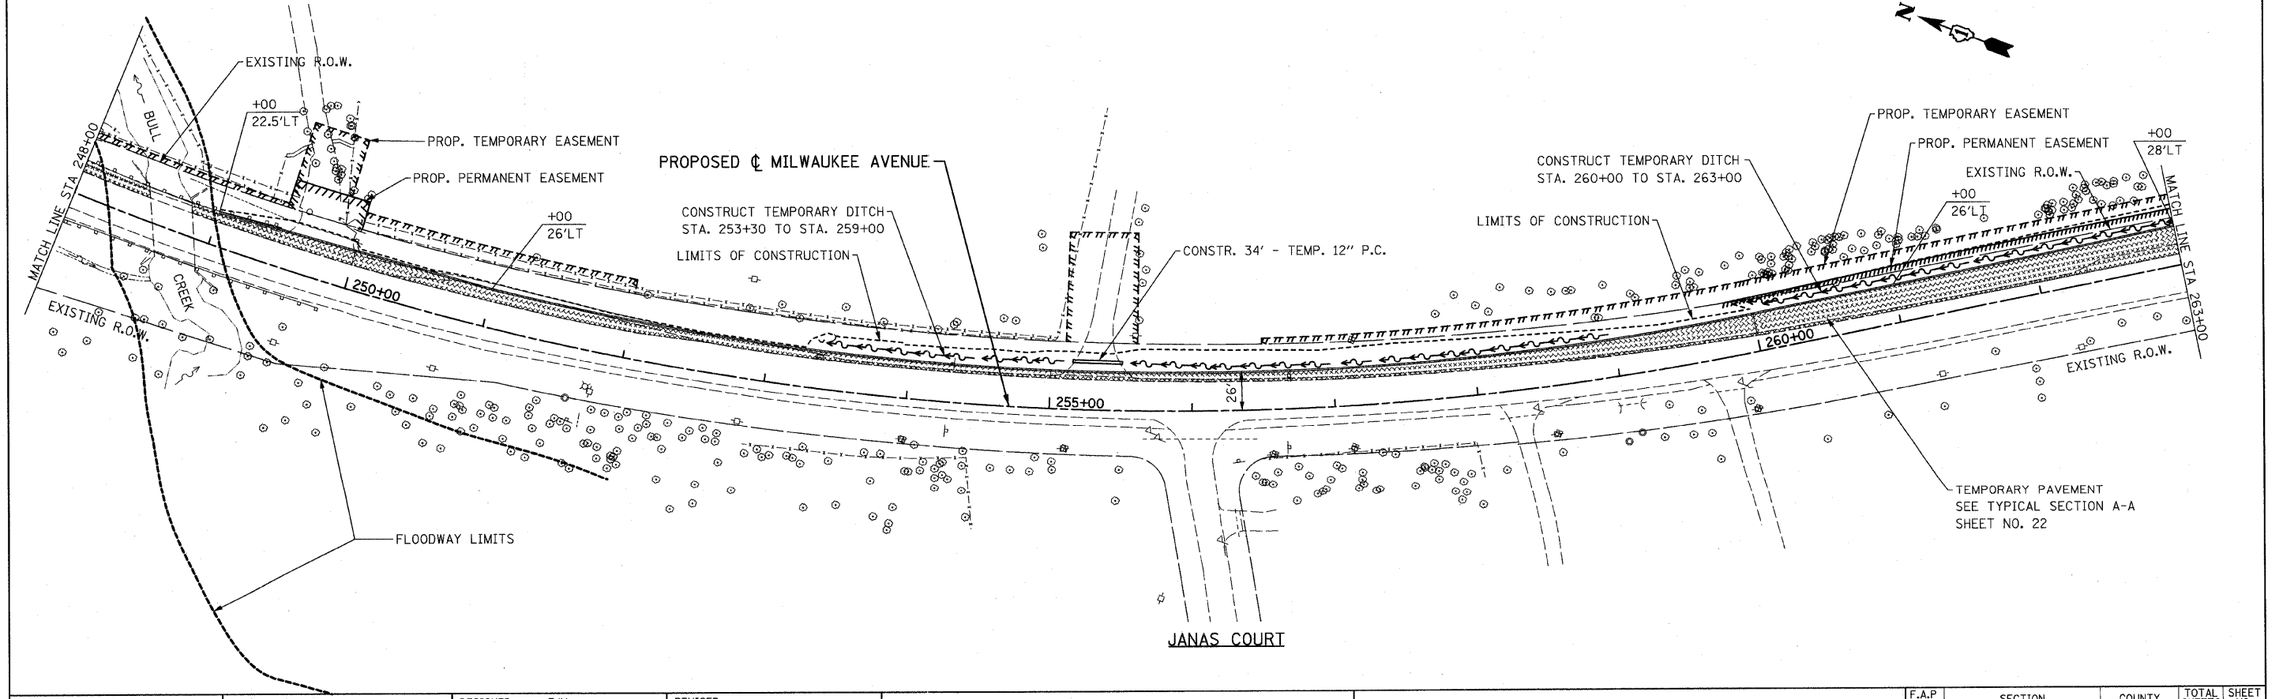

FILE NAME =	USER NAME = IDOT	DESIGNED - EJM	REVISED -
i:\102985_1121_adv\cadd sheets\sht-plan06.dgn		DRAWN - BK	REVISED -
	PLOT SCALE = 50.0000 ' / IN.	CHECKED - GFL	REVISED -
	PLOT DATE = 5/9/2011	DATE - 3/18/2011	REVISED -

STATE OF ILLINOIS
DEPARTMENT OF TRANSPORTATION

ROADWAY PLAN
IL RTE 21 (MILWAUKEE AVE)

SCALE: 1" = 50' | SHEET NO. OF SHEETS | STA. 248+00.00 TO STA. 263+00.00

F.A.P RTE.	SECTION	COUNTY	TOTAL SHEETS	SHEET NO.
330	128-I-3	LAKE	128	24
		CONTRACT NO. 60P33		
		ILLINOIS FED. AID PROJECT		