FINAL SURVEY	SURVEYED	BY	DATE
	PLOTTED		
NOTE BOOK	TOPSOIL & AREAS		
NO.	AREAS CHECKED		

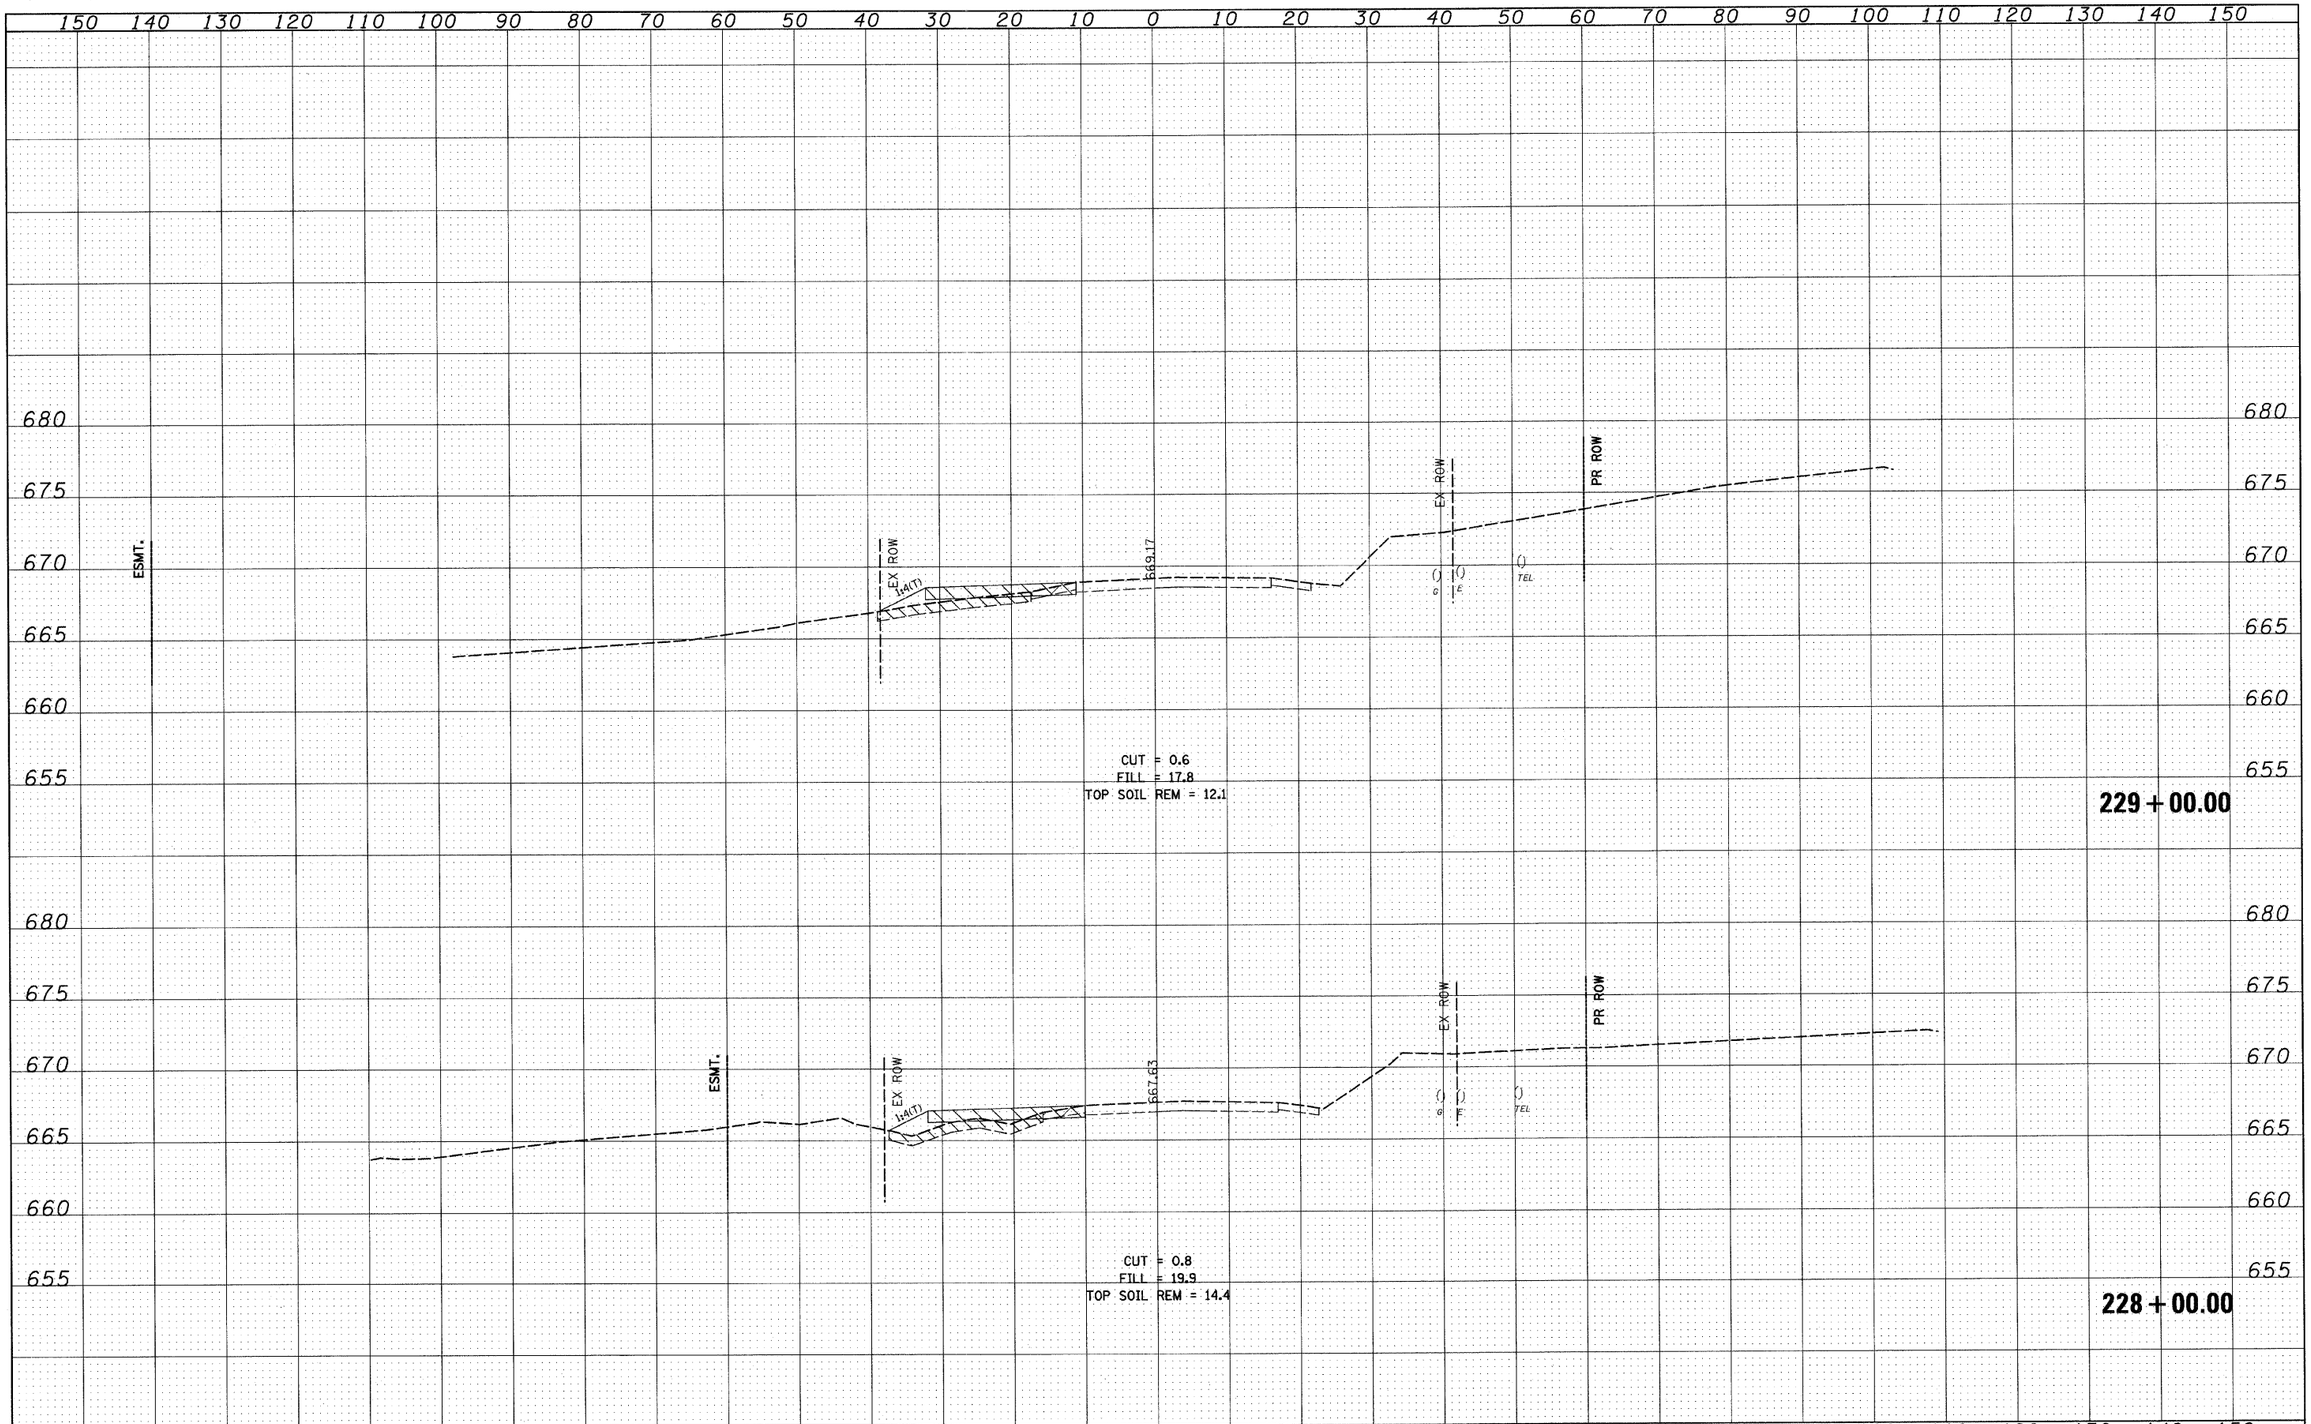

ORIGINAL SURVEY	SURVEYED	BY	DATE
	PLOTTED		
NOTE BOOK	TOPSOIL & AREAS		
NO.	AREAS CHECKED		

FILE NAME =	USER NAME = IDOT	DESIGNED - PDK	REVISED -
I:\102905_IL21_adv\CADD Sheets\sht-xsec-IL21-12-16-10_DELETE.dgn		DRAWN - GAP	REVISED -
	PLOT SCALE = 10.0000 ' / IN.	CHECKED - MRH	REVISED -
	PLOT DATE = 5/7/2011	DATE - 12/22/2010	REVISED -

STATE OF ILLINOIS
DEPARTMENT OF TRANSPORTATION

IL RTE 21
CROSS SECTIONS

SCALE: | SHEET NO. OF SHEETS | STA. 228+00.00 TO STA. 229+00.00

F.A. RTE.	SECTION	COUNTY	TOTAL SHEETS	SHEET NO.
330	128-1-3	LAKE	128	103
		CONTRACT NO. 60P33		
	ILLINOIS	FED. AID PROJECT		