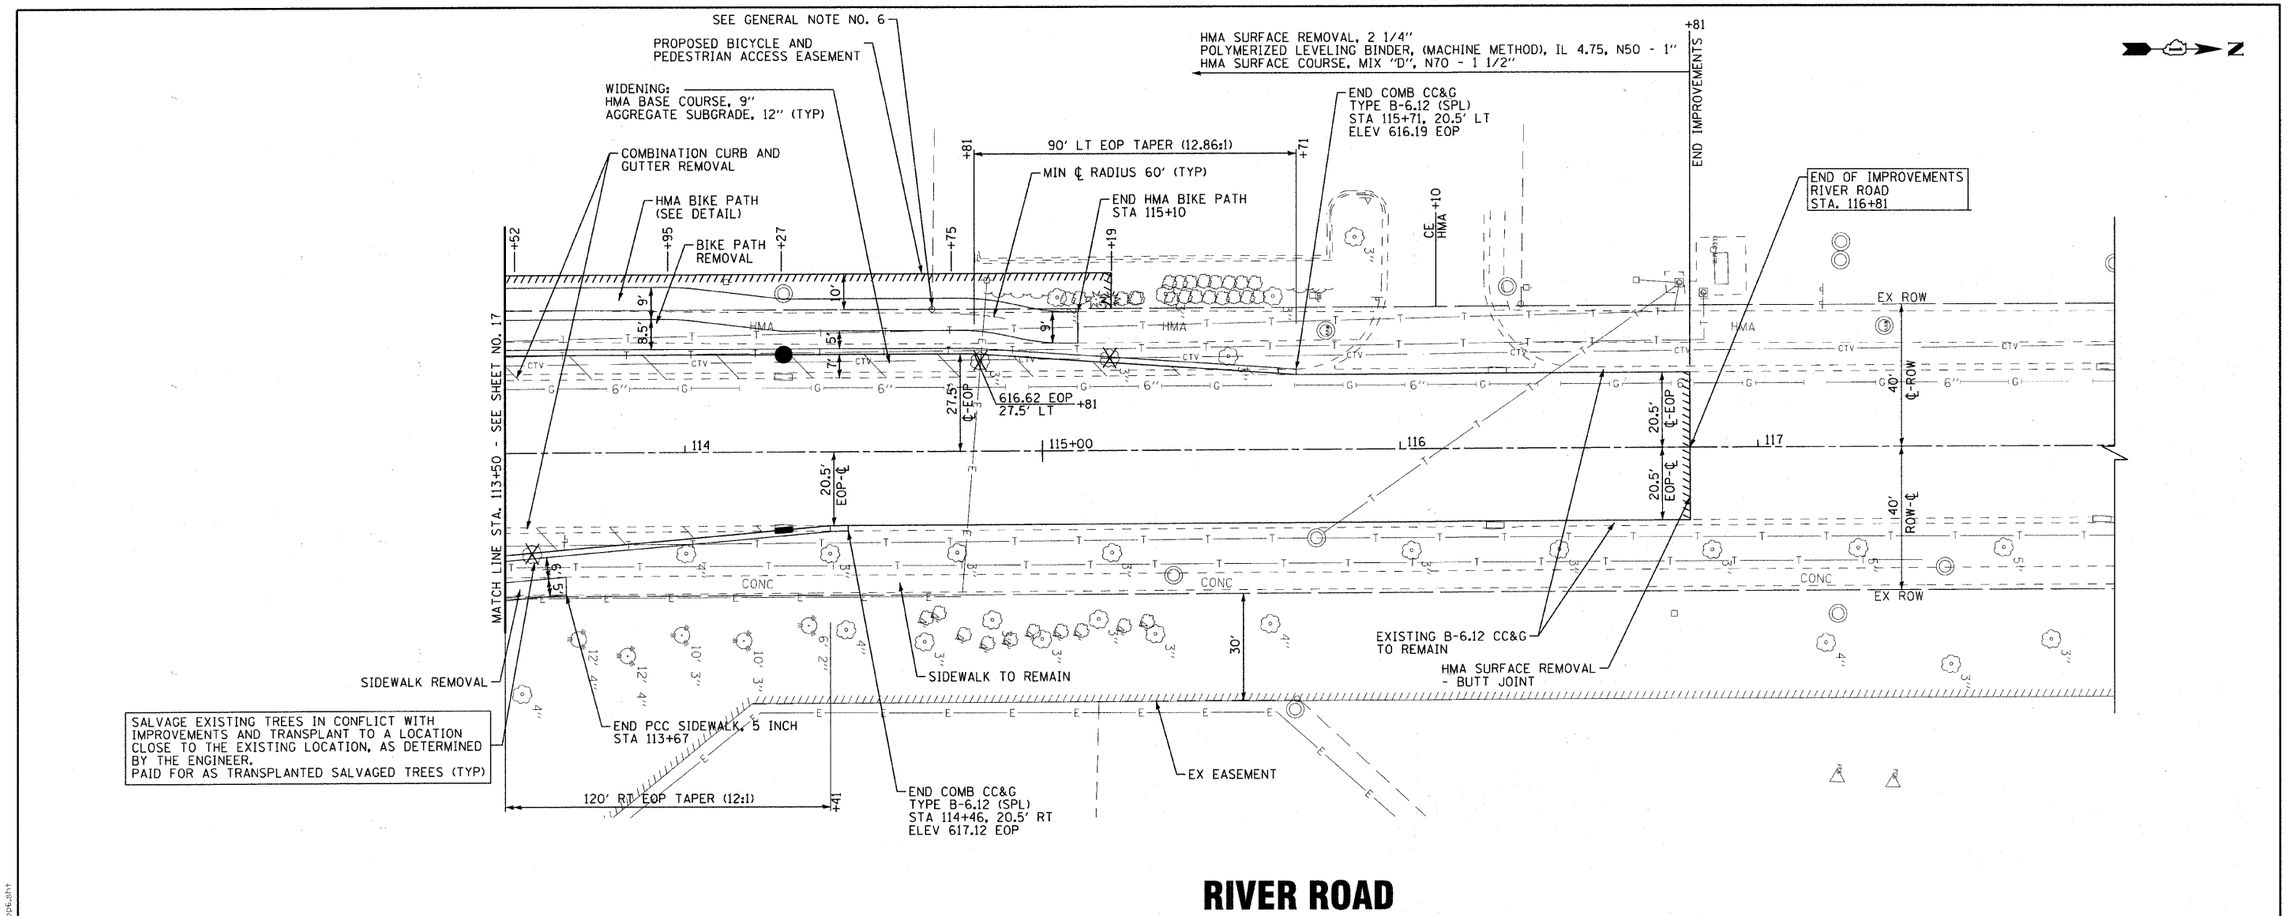

RIVER ROAD

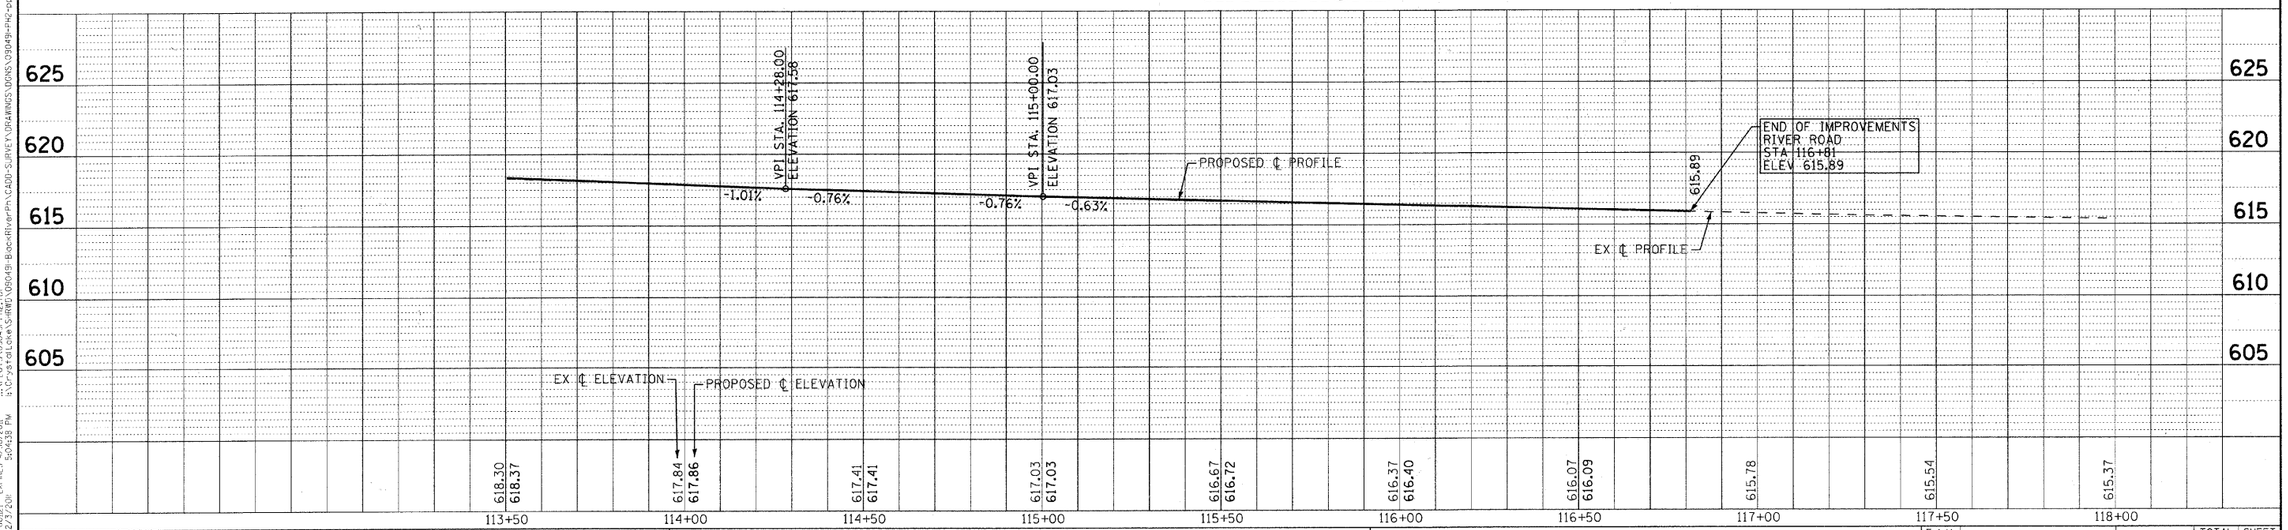

BAXTER & WOODMAN Consulting Engineers	DESIGNED - DSH	REVISED - 1-19-11 PER VILLAGE	VILLAGE OF SHOREWOOD, ILLINOIS BLACK ROAD AND RIVER ROAD INTERSECTION IMPROVEMENTS
	DRAWN - UKB	REVISED -	
	CHECKED - LDH	REVISED -	
	DATE - 12/6/10	FILE - 090491-PH2-pp6.sht	

GEOMETRIC PLAN AND PROFILE
RIVER ROAD

SCALE: H: 1"=20' V: 1"=5' STA. 113+50 TO STA. 118+00

F.A.U. RTE.	SECTION	COUNTY	TOTAL SHEETS	SHEET NO.
0298 0396	09-00028-00-CH	WILL	63	18
	C-91-726-09	CONTRACT NO. 63562		
FED. ROAD DIST. NO. 1	ILLINOIS	FED. AID PROJECT M-9003(385)		

COPYRIGHT © 2010, BY BAXTER & WOODMAN, INC.
STATE OF ILLINOIS - PROFESSIONAL DESIGN FIRM
LICENSE NO. - 184-001121 - EXPIRES 4/30/2011
2/3/2011 5:04:38 PM
...\pdc1drive-VPF22234.sht
...\PLOTS\090491-PH2.tb
s:\Crystal Lake\SHWD\090491-Black-River\Pn\CADD-SURVEY\DRAWINGS\DGNS\090491-PH2-pp6.sht