NOTES:

1. ALL AREAS OF DISTURBANCE SHALL RECEIVE SEEDING, CLASS 2
2. FOR ADDITIONAL SIGNAGE SEE SHEET 7
3. EXISTING BRUSH AND GARDEN MATERIALS IN CONFLICT WITH PROPOSED IMPROVEMENTS SHALL BE REMOVED AND OR RELOCATED AS DETERMINED BY THE ENGINEER AND INCLUDED IN THE COST OF EARTH EXCAVATION.

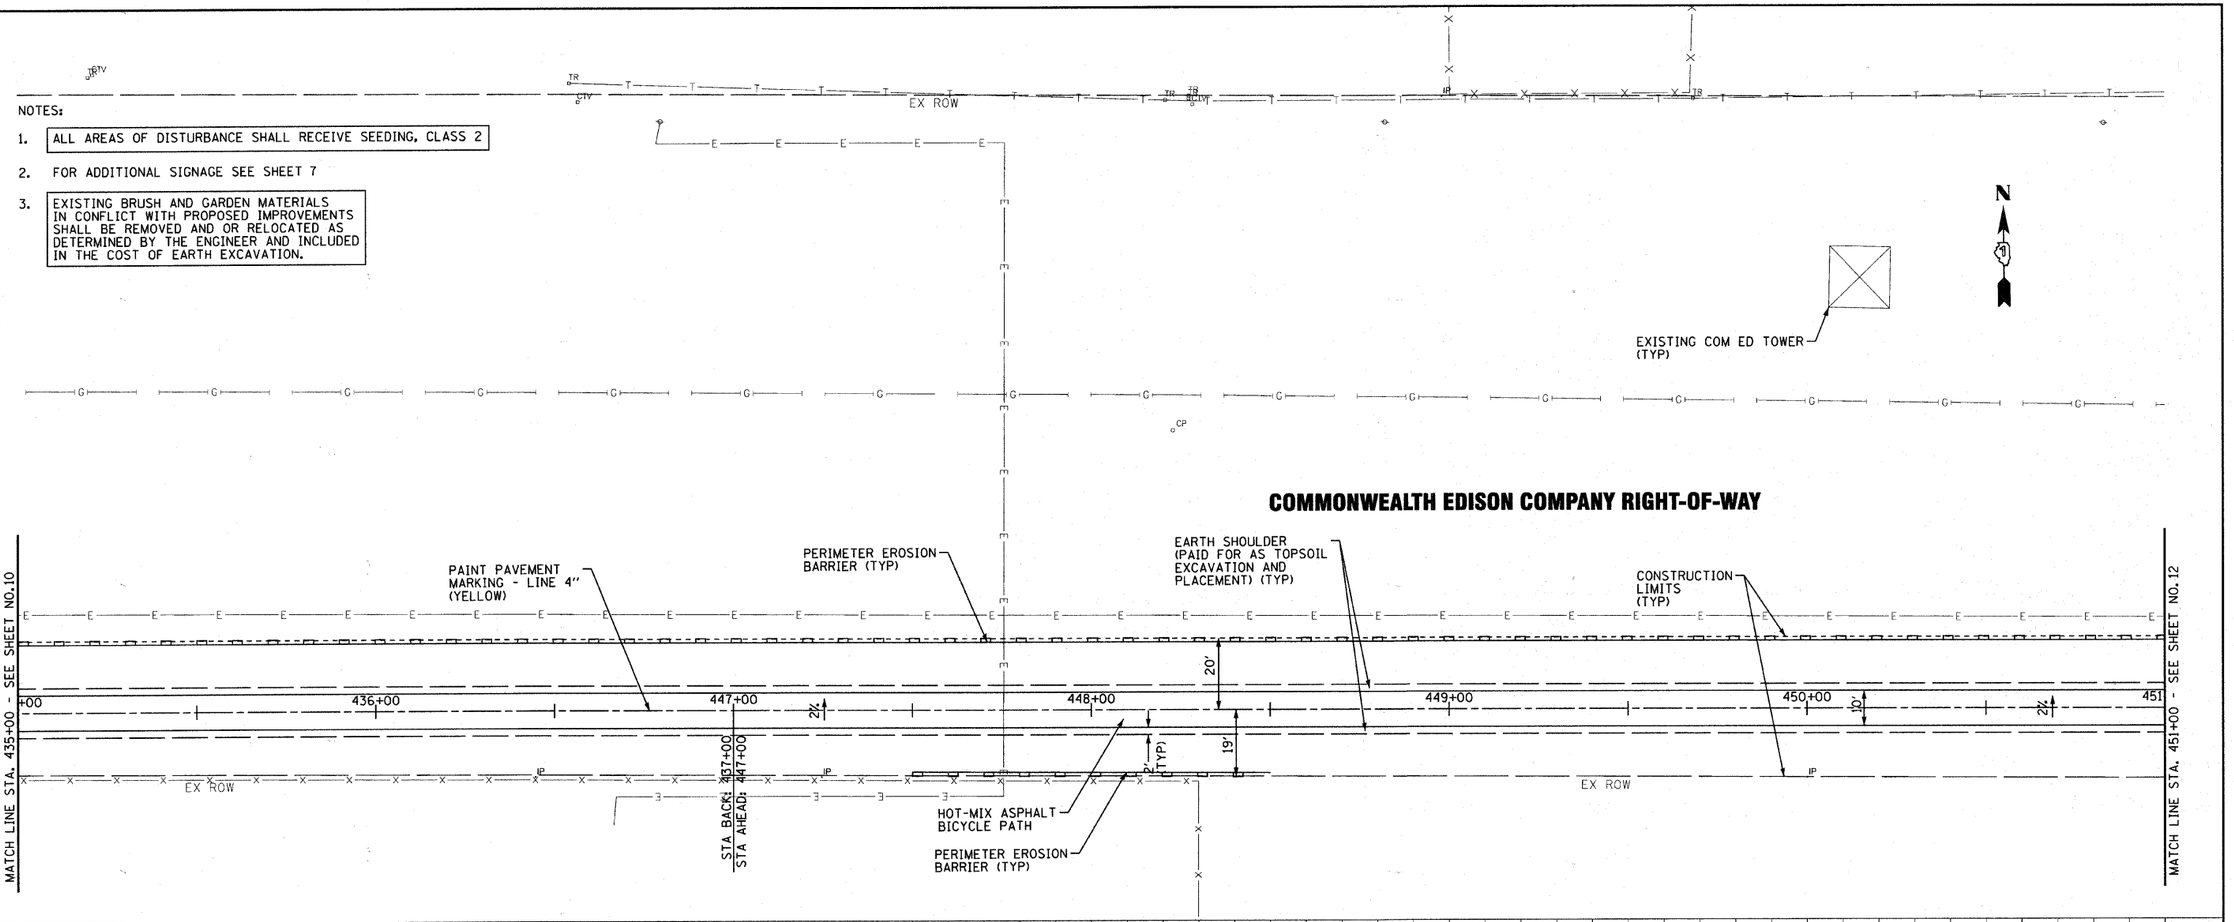


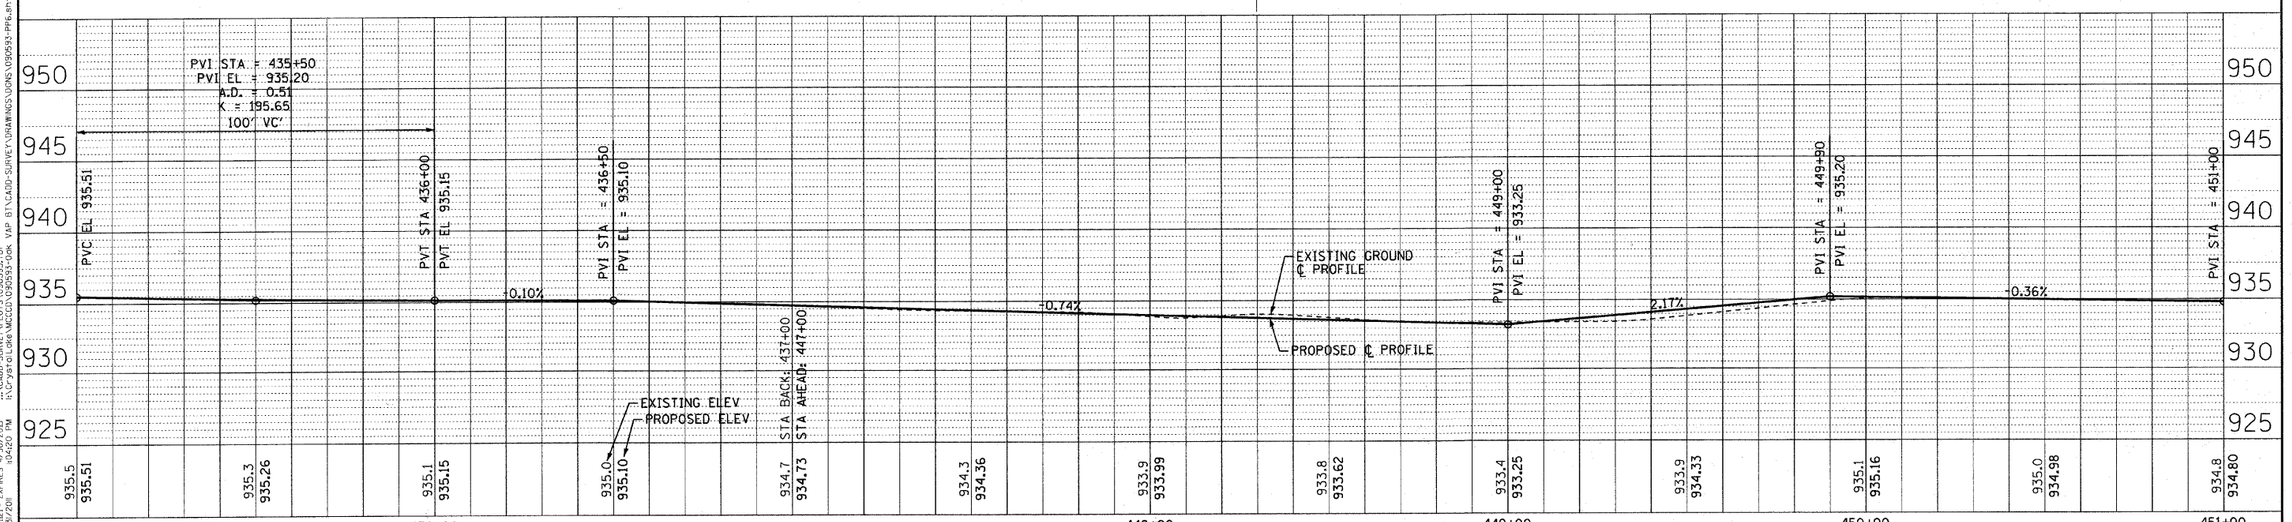


COPYRIGHT © 2011 BY BAXTER & WOODMAN, INC.
STATE OF ILLINOIS - PROFESSIONAL DESIGN FIRM
LICENSE NO. - 184-001770
EXPIRES 04-30-2012

C:\Projects\PDF2\2x24.plt6
C:\Projects\PDF2\0311093-TDI
VAP BY\CAD\SURVEY\DRAWINGS\DGNS\D80593-PP6.dgn
3/31/2011 04:20:20 PM

BAXTER & WOODMAN Consulting Engineers

| | | | | | |
|---|---|---|---|---|---|
| USER NAME = 418cjc | | DESIGNED - AEB | | REVISED - PER IDOT 3/25/11 | |
| | | DRAWN - RKM/CJC | | REVISED - | |
| FILE NAME = #80593-PP6.sht | | CHECKED - MDW | | REVISED - | |
| PLOT DATE = 3/31/2011 | | DATE - 1/26/11 | | REVISED - | |

**McHENRY COUNTY CONSERVATION DISTRICT**
**RIDGEFIELD TRACE EXTENSION**
**BICYCLE PATH**

**PLAN AND PROFILE**

SCALE: 1" =20' | STA. 435+00 TO STA. 451+00

| F.A. RTE. | SECTION | COUNTY | TOTAL SHEETS | SHEET NO. |
|---|---|---|---|---|
| N/A | 00-C2000-03-BT | McHENRY | 25 | 11 |
| JOB NO: C-91-711-10 | | CONTRACT NO. 63578 | | |
| FED. ROAD DIST. NO. 1 | ILLINOIS | FED. AID PROJECT NO: CMM-9003 (680) | | |

McHENRY COUNTY CONSERVATION DISTRICT BID #0311.09.01