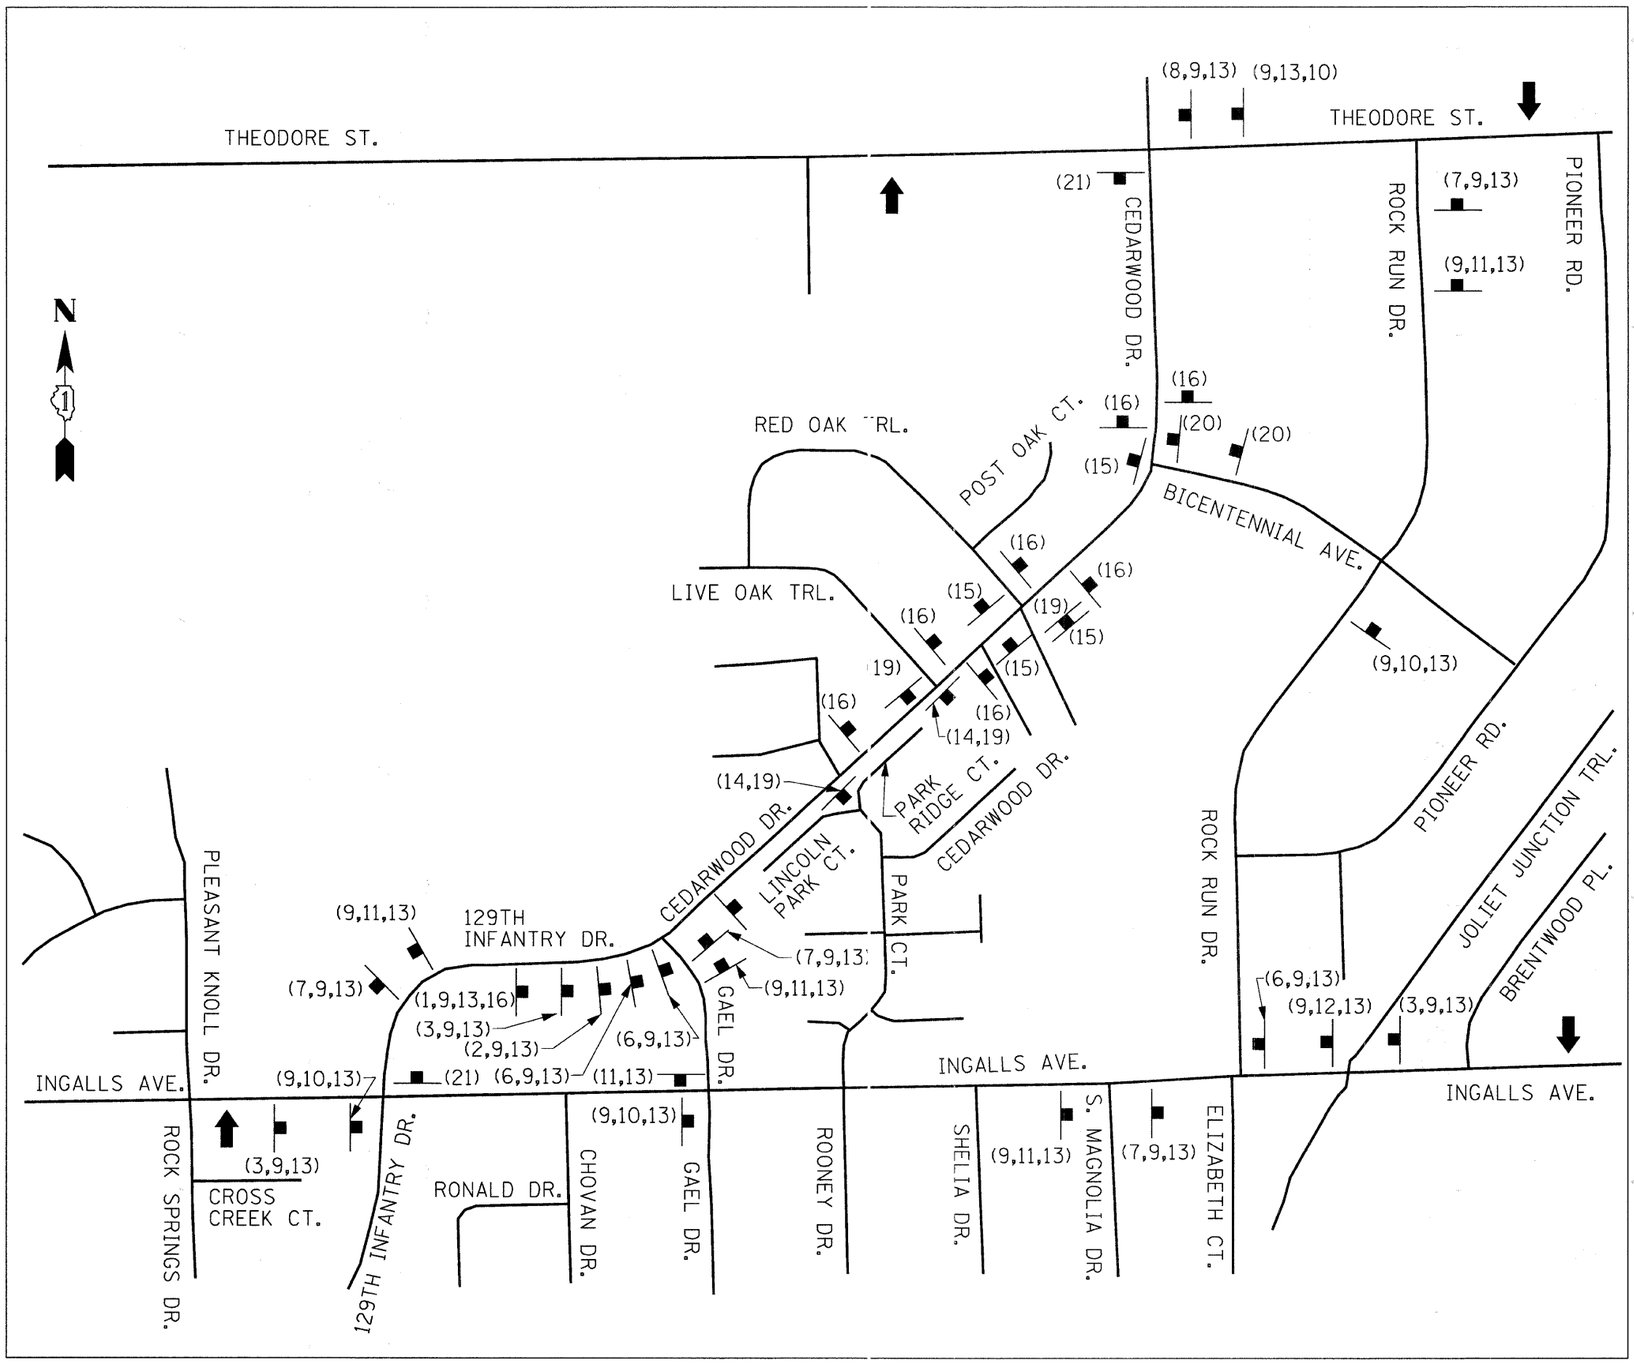

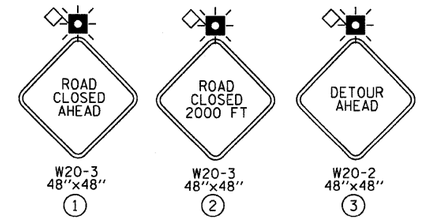

LEGEND

- CHANGABLE MESSAGE BOARD
- DETOUR SIGN
- (#) DETOUR SIGN TYPE

FILE NAME = N:\CRESTHILL\100397\Civil\MOT_2_100397.DGN	USER NAME = CMCCOLLO	DESIGNED -	REVISED -
		DRAWN -	REVISED -
	PLOT SCALE = 1'	CHECKED -	REVISED -
	PLOT DATE = 3/25/2011	DATE -	REVISED -

STATE OF ILLINOIS
DEPARTMENT OF TRANSPORTATION

MAINTENANCE OF TRAFFIC
CEDARWOOD DRIVE, CREST HILL

SCALE: | SHEET NO. 2 OF 2 SHEETS | STA. | TO STA.

F.A. RTE.	SECTION	COUNTY	TOTAL SHEETS	SHEET NO.
328	10-00040-00-PV	WILL	31	8
		CONTRACT NO. 63586		
	ILLINOIS FED. AID PROJECT			