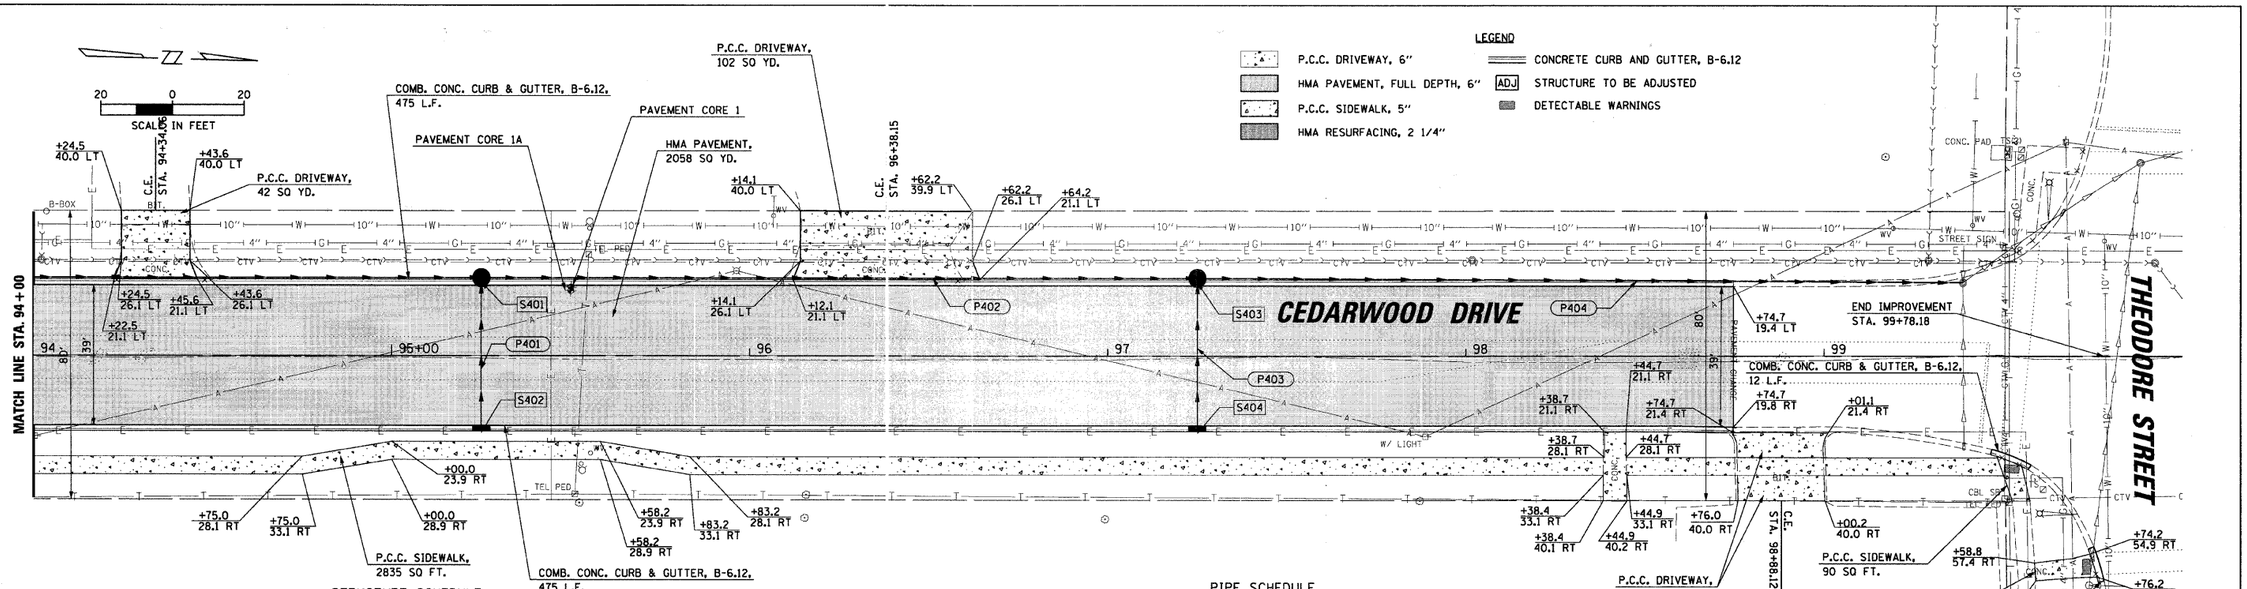

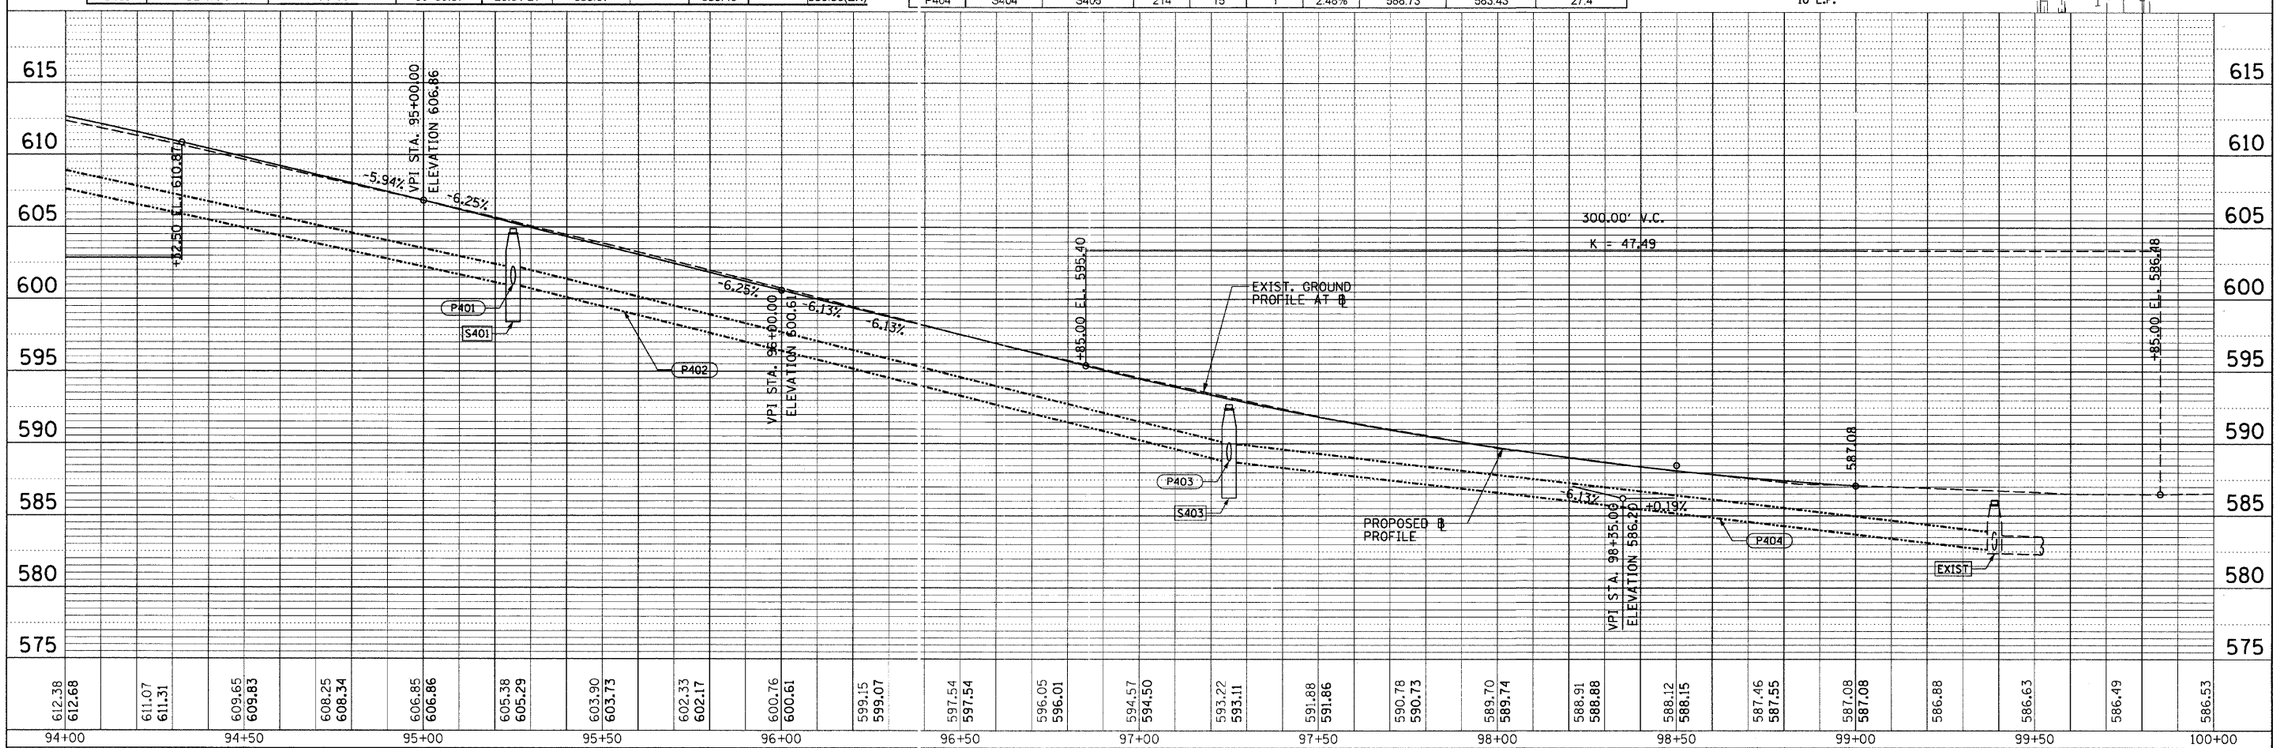

STRUCTURE SCHEDULE

NO.	STRUCTURE	FRAME TYPE	STATION	OFFSET	RIM ELEVATION	INVERT ELEVATIONS			
						600.91	601.01	601.01	
S402	CB TA 4'	TY 11	95+25.00	19.5 RT	604.90				601.40
S403	INLET TA	TY 11	97+25.00	19.5 LT	592.72	588.73	588.83	588.83	
S404	CB TA 4'	TY 11	97+25.00	19.5 RT	592.72				589.22
S405	CB TA 4'	TY 11	99+39.07	20.51 LT	586.07		583.43		583.33(EX)

PIPE SCHEDULE

NO	UPSTREAM STRUCTURE	DOWNSTREAM STRUCTURE	LENGTH (FEET)	SIZE (INCHES)	TYPE	SLOPE (%)	UPSTREAM INVERT	DOWNSTREAM INVERT	TRENCH BACKFILL (CU. YD.)
P401	S401	S402	39	15	1	1.00%	601.40	601.01	6.7
P402	S402	S404	200	15	1	6.04%	600.91	588.83	40.1
P403	S403	S404	39	15	1	1.00%	589.22	588.83	6.7
P404	S404	S405	214	15	1	2.48%	588.73	583.43	27.4

PLAN	SURVEYED	PLOTTED	DRAWN	CHECKED	R/W. OF WAY CHECKED	CADD FILE NAME	NOTE BOOK	NO.	BY	DATE

PROFILE	SURVEYED	PLOTTED	DRAWN	CHECKED	B.M. NOTED	STRUCTURE NOTATIONS CHKD	NOTE BOOK	NO.	BY	DATE

FILE NAME = N:\CRESTHILL\100397\Civil\RPP_4_100397.DGN

USER NAME = CMCCOLLO

PLOT SCALE = 20'

PLOT DATE = 3/25/2011

DESIGNED -
DRAWN -
CHECKED -
DATE -

REVISED -
REVISED -
REVISED -
REVISED -

STATE OF ILLINOIS
DEPARTMENT OF TRANSPORTATION

ROADWAY PLAN AND PROFILE
CEDARWOOD DRIVE, CREST HILL

SCALE: SHEET NO. 4 OF 4 SHEETS STA. 94+00 TO STA. 100+00

F.A. RTE.	SECTION	COUNTY	TOTAL SHEETS	SHEET NO.
328	10-00040-00-PV	WILL	31	16

CONTRACT NO. 63586

ILLINOIS FED. AID PROJECT