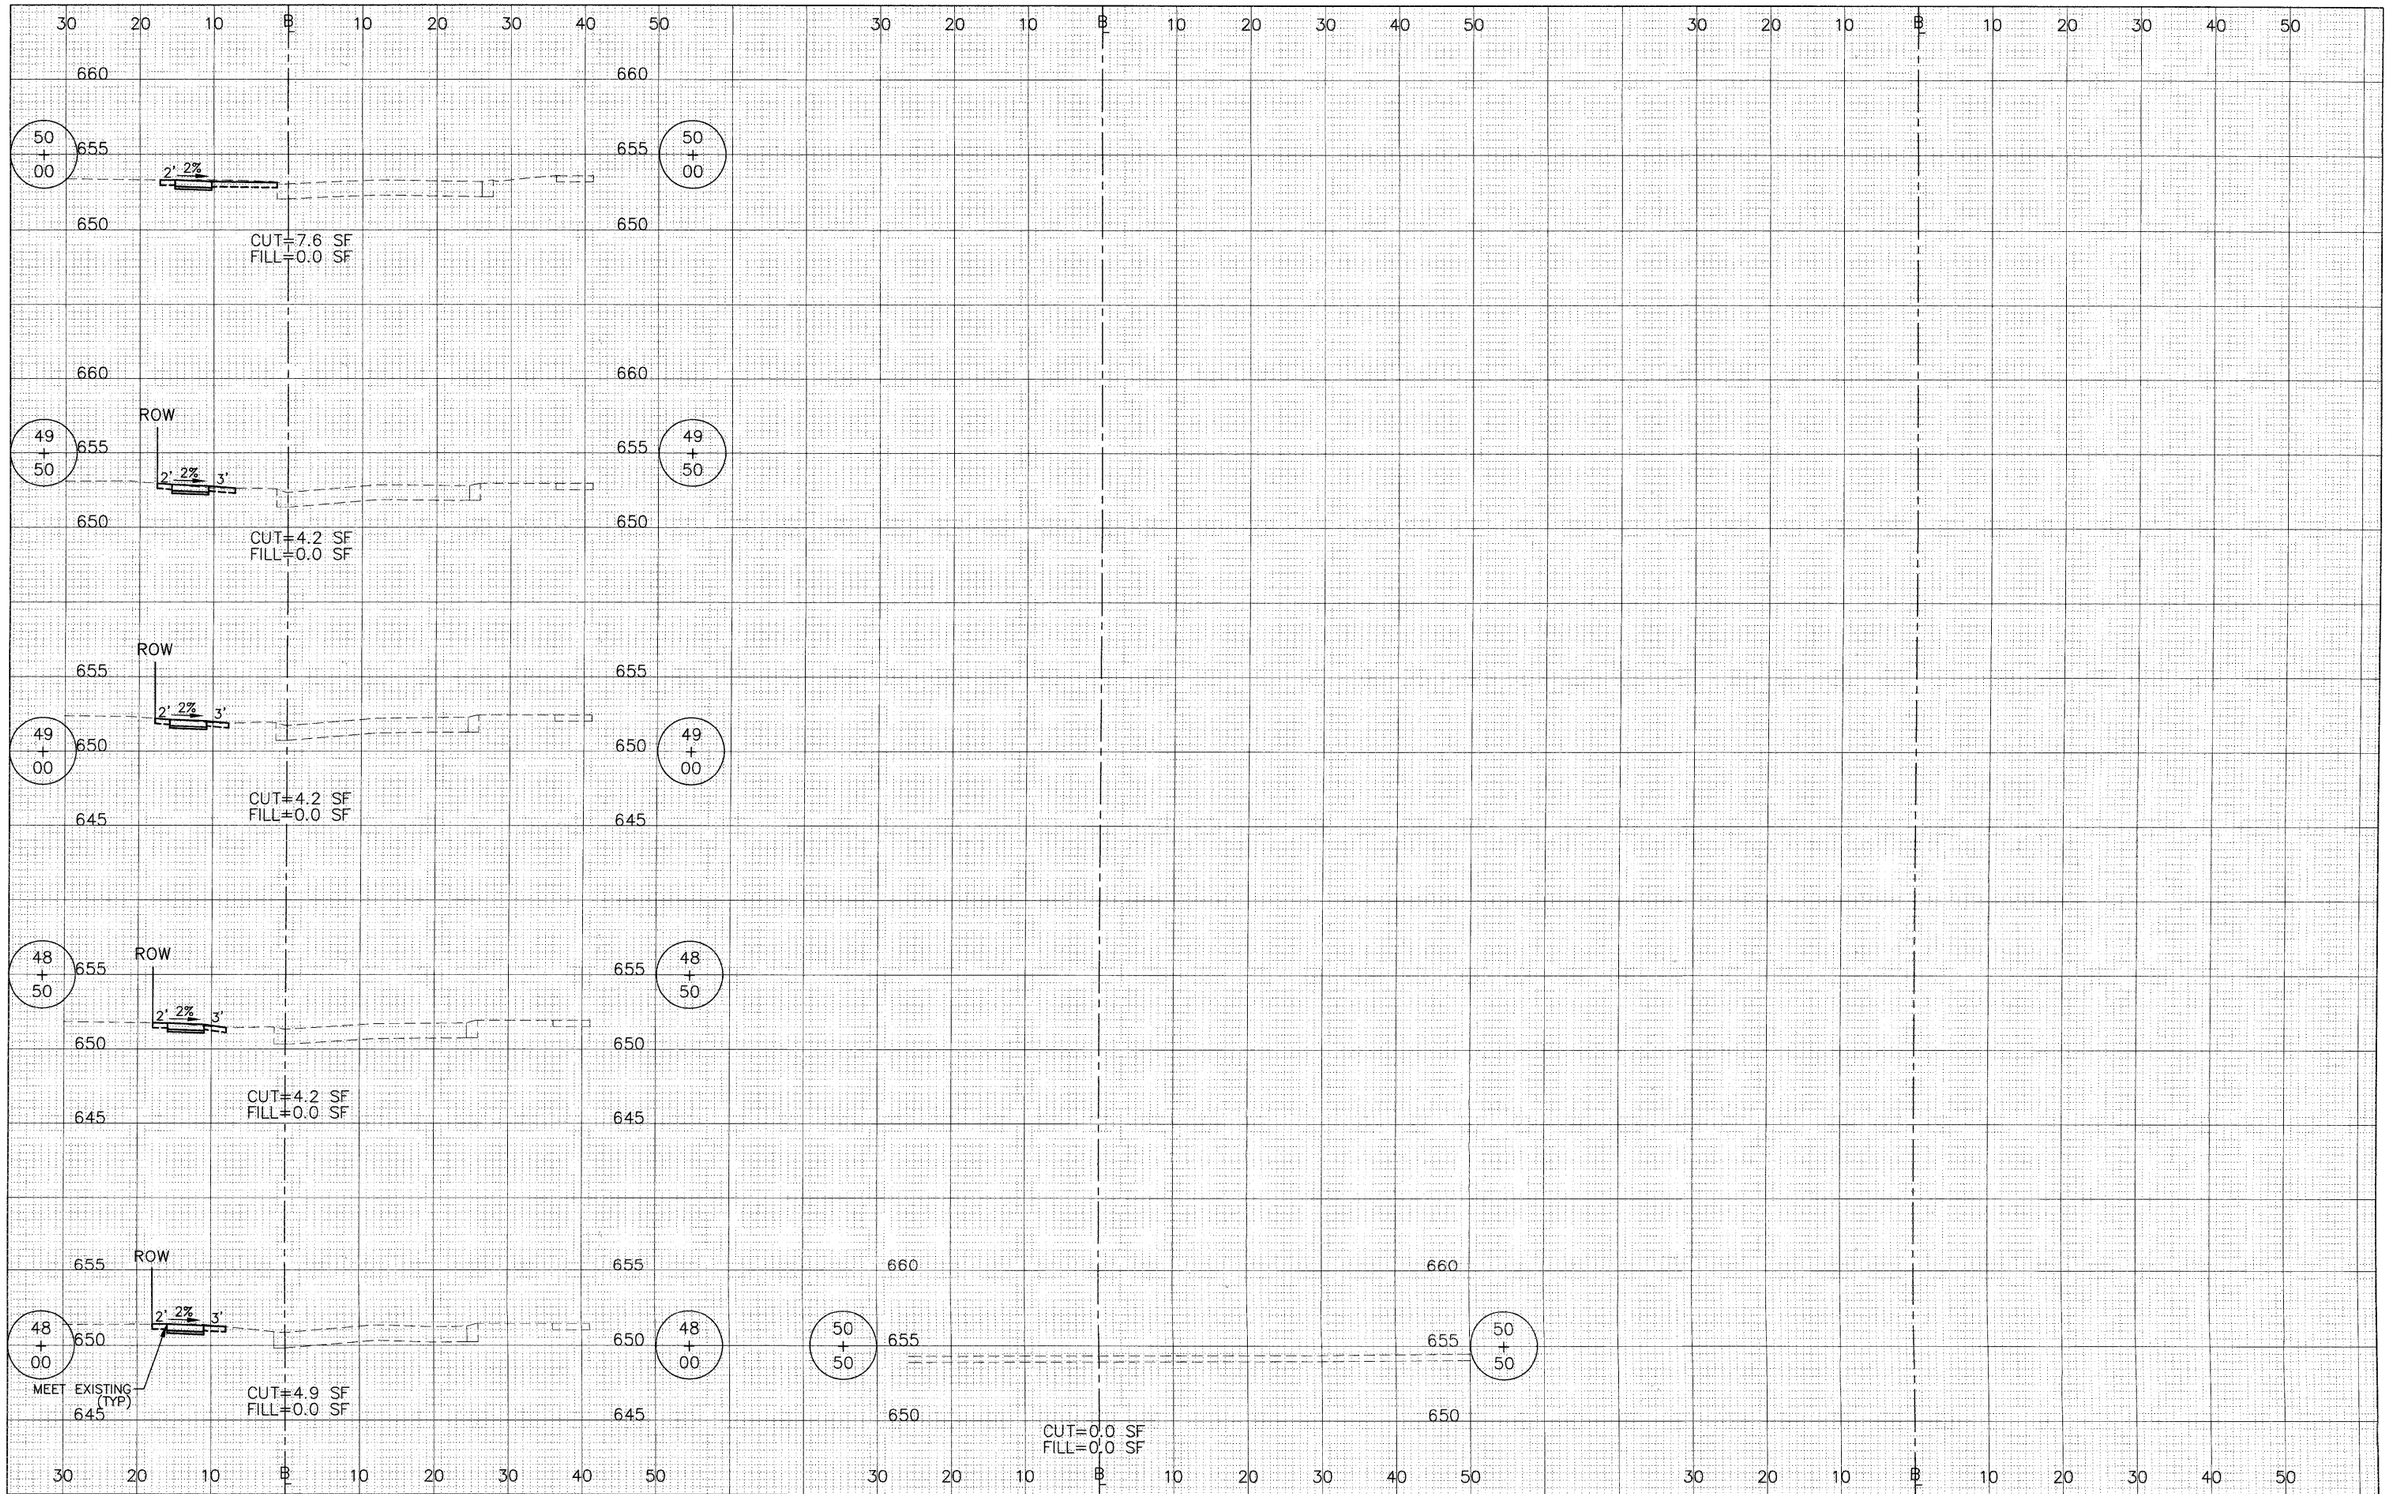

FINAL SURVEY	BY	DATE
SURVEYED		
PLOTTED		
TEMPLATE		
AREAS		
AREAS CHECKED		
NOTE BOOK		
NO.		

ORIGINAL SURVEY	BY	DATE
SURVEYED		
PLOTTED		
TEMPLATE		
AREAS		
AREAS CHECKED		
NOTE BOOK		
NO.		

FILE NAME =	USER NAME =	DESIGNED — BDH	REVISED — ___
		DRAWN — BCD	REVISED — ___
	PLOT SCALE: 1"=10' HOR, 1"=5' VERT.	CHECKED — BDH	REVISED — ___
	PLOT DATE =	DATE — 02-09-11	REVISED — ___

STATE OF ILLINOIS
DEPARTMENT OF TRANSPORTATION

CROSS SECTIONS
53RD STREET

1"=10' HOR.
SCALE: 1"=5' VERT. | SHEET NO. 20 OF 25 SHEETS | STA. 48+00 TO STA. 50+50

F.A.U. RTE.	SECTION	COUNTY	TOTAL SHEETS	SHEET NO.
1504	09-00090-00-SW	COOK	25	20
		CONTRACT NO. 63596		
		ILLINOIS FED. AID PROJECT		