NOTE: TEMPORARY GUARDRAIL SOUTH OF MUD CREEK SHALL BE INSTALLED AT THE BEGINNING OF STAGE 2.

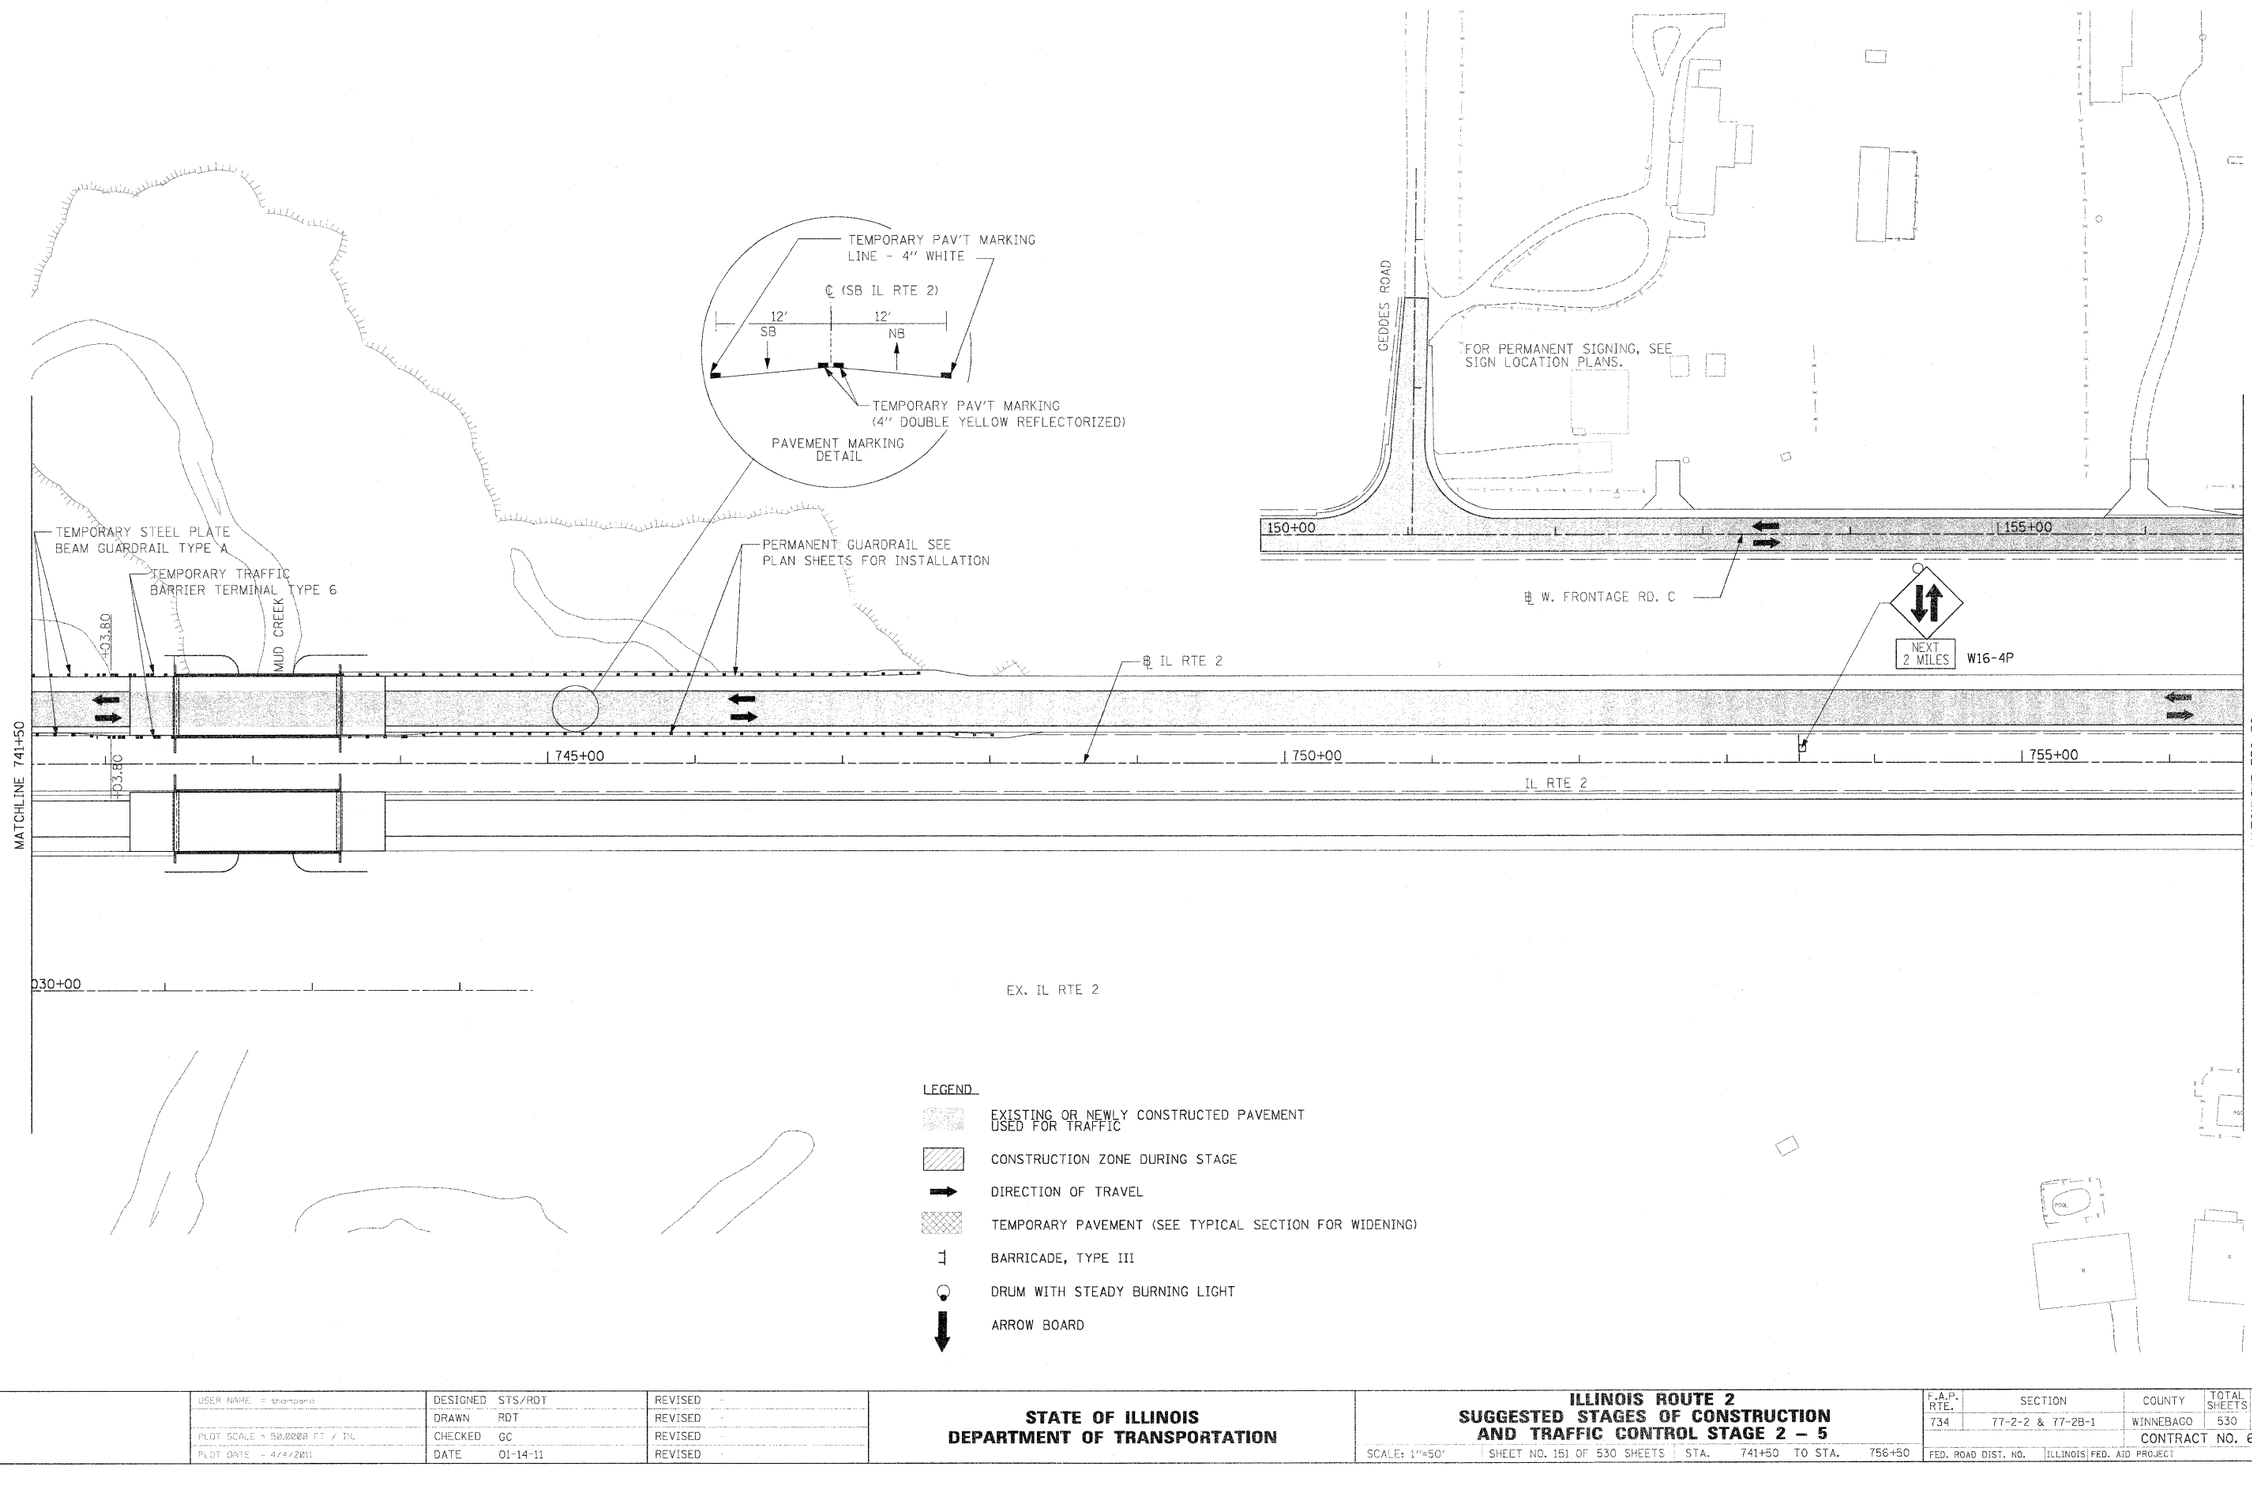

LEGEND

- EXISTING OR NEWLY CONSTRUCTED PAVEMENT USED FOR TRAFFIC
- CONSTRUCTION ZONE DURING STAGE
- DIRECTION OF TRAVEL
- TEMPORARY PAVEMENT (SEE TYPICAL SECTION FOR WIDENING)
- BARRICADE, TYPE III
- DRUM WITH STEADY BURNING LIGHT
- ARROW BOARD

USER NAME = thompsons	DESIGNED STS/RDT	REVISED
	DRAWN RDT	REVISED
PLOT SCALE = 50.0000 FT / IN.	CHECKED GC	REVISED
PLOT DATE = 4/4/2011	DATE 01-14-11	REVISED

STATE OF ILLINOIS
DEPARTMENT OF TRANSPORTATION

ILLINOIS ROUTE 2
SUGGESTED STAGES OF CONSTRUCTION AND TRAFFIC CONTROL STAGE 2 – 5

SCALE: 1"=50' | SHEET NO. 151 OF 530 SHEETS | STA. 741+50 TO STA. 756+50

F.A.P. RTE.	SECTION	COUNTY	TOTAL SHEETS	SHEET NO.
734	77-2-2 & 77-2B-1	WINNEBAGO	530	151
		CONTRACT NO. 64813		
FED. ROAD DIST. NO.	ILLINOIS	FED. AID PROJECT		

I:\projects\11264\segment1\sheets\civil\traffic control\11264813-sht-stagrng2-05.dgn