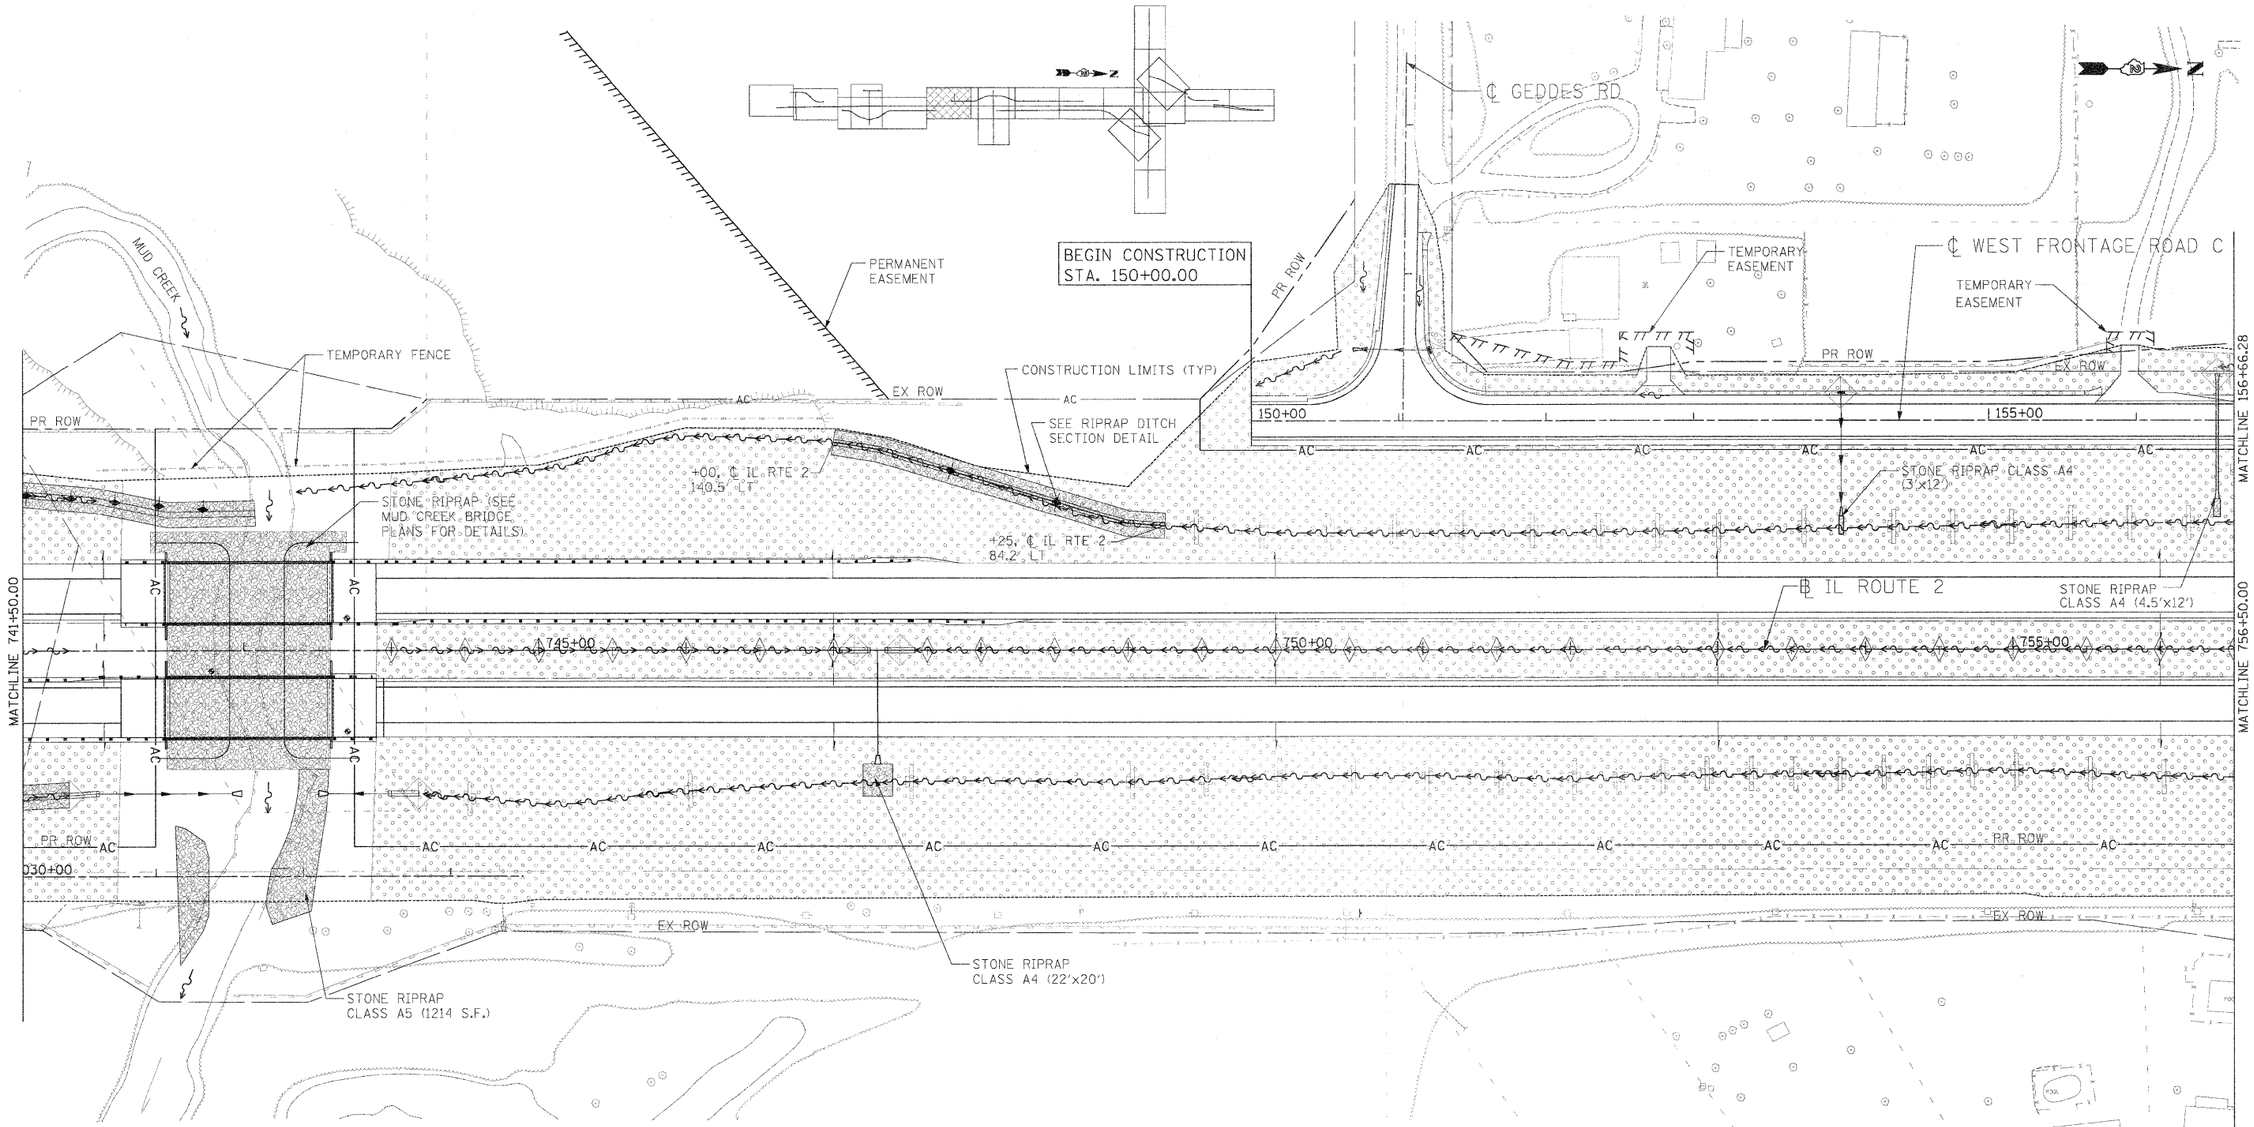

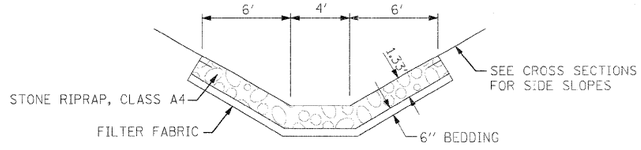

TYPICAL RIPRAP DITCH SECTION

USER NAME = thompsrd	DESIGNED STS/GC	REVISED -	
PLOT SCALE = 50.0000 FT. / IN.	DRAWN RDT	REVISED -	
PLOT DATE = 4/4/2011	CHECKED GC	REVISED -	
	DATE 01-14-11	REVISED -	

STATE OF ILLINOIS
DEPARTMENT OF TRANSPORTATION

ILLINOIS ROUTE 2
EROSION CONTROL PLAN 5
STA 741+50 TO 756+50

SCALE: 1"=50' | SHEET NO. 173 OF 530 SHEETS | STA. | TO STA.

F.A.P. RTE.	SECTION	COUNTY	TOTAL SHEETS	SHEET NO.
734	77-2-2 & 77-2B-1	WINNEBAGO	530	173
		CONTRACT NO. 64813		
FED. ROAD DIST. NO.	ILLINOIS	FED. AID PROJECT		

plan sheets\77B1\secmon-1\Donald\Civil\Erosion Control Sheets\7764813-sht-erosion-ctl-25.dgn