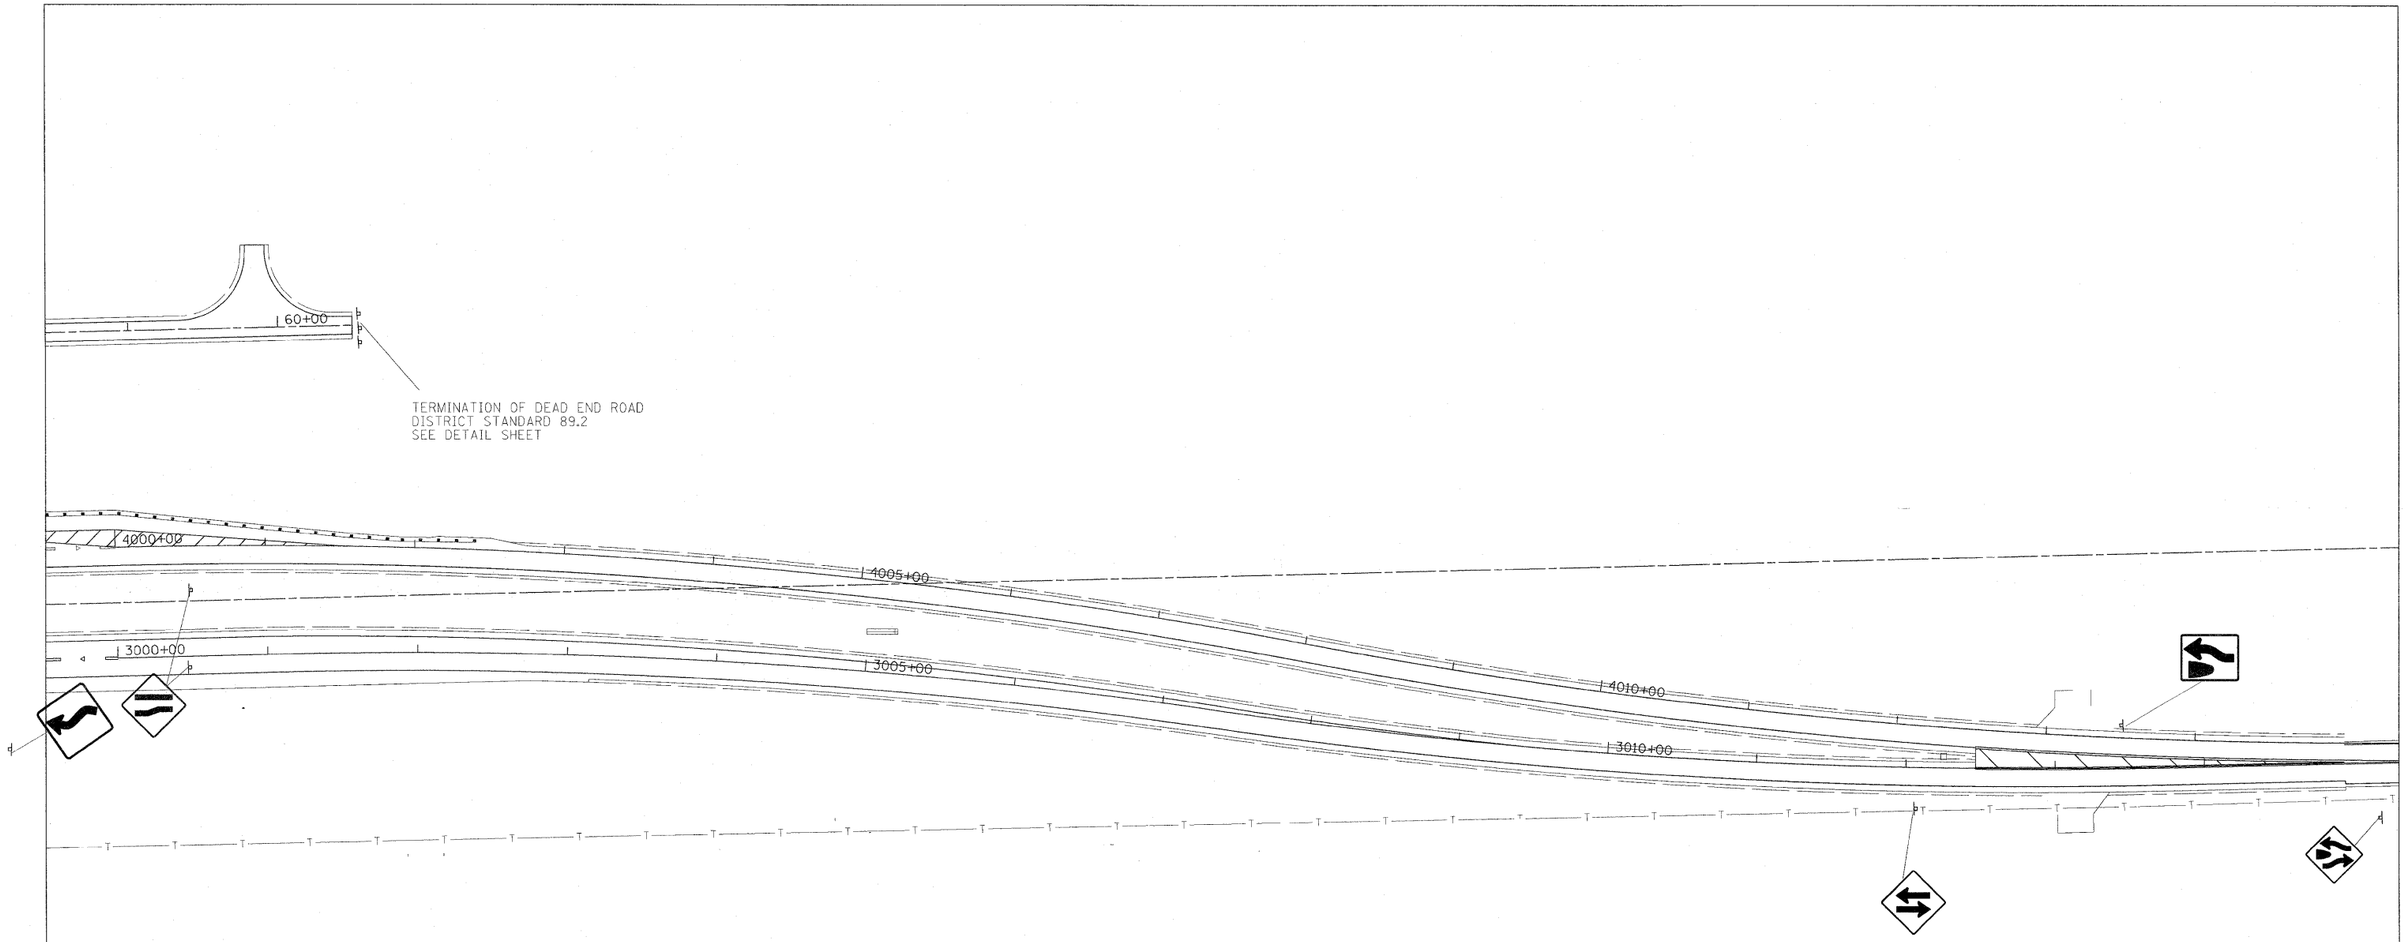

USER NAME = zulkowsd	DESIGNED -	REVISED -	
	DRAWN -	REVISED -	
PLOT SCALE = 50.0000 ' / IN.	CHECKED -	REVISED -	
PLOT DATE = 2/2/2011	DATE -	REVISED -	

STATE OF ILLINOIS
DEPARTMENT OF TRANSPORTATION

IL ROUTE 2 SIGN LOCATIONS

SCALE: | SHEET NO. 268 OF 530 SHEETS | STA. | TO STA.

F.A.P. RTE.	SECTION	COUNTY	TOTAL SHEETS	SHEET NO.
734	77-2-2 & 77-2B-1	WINNEBAGO	530	268
		CONTRACT NO. 64813		
	ILLINOIS FED. AID PROJECT			

i:\projects\ill25\segment 1\sheets\civil\c20058signsplo2010.dgn