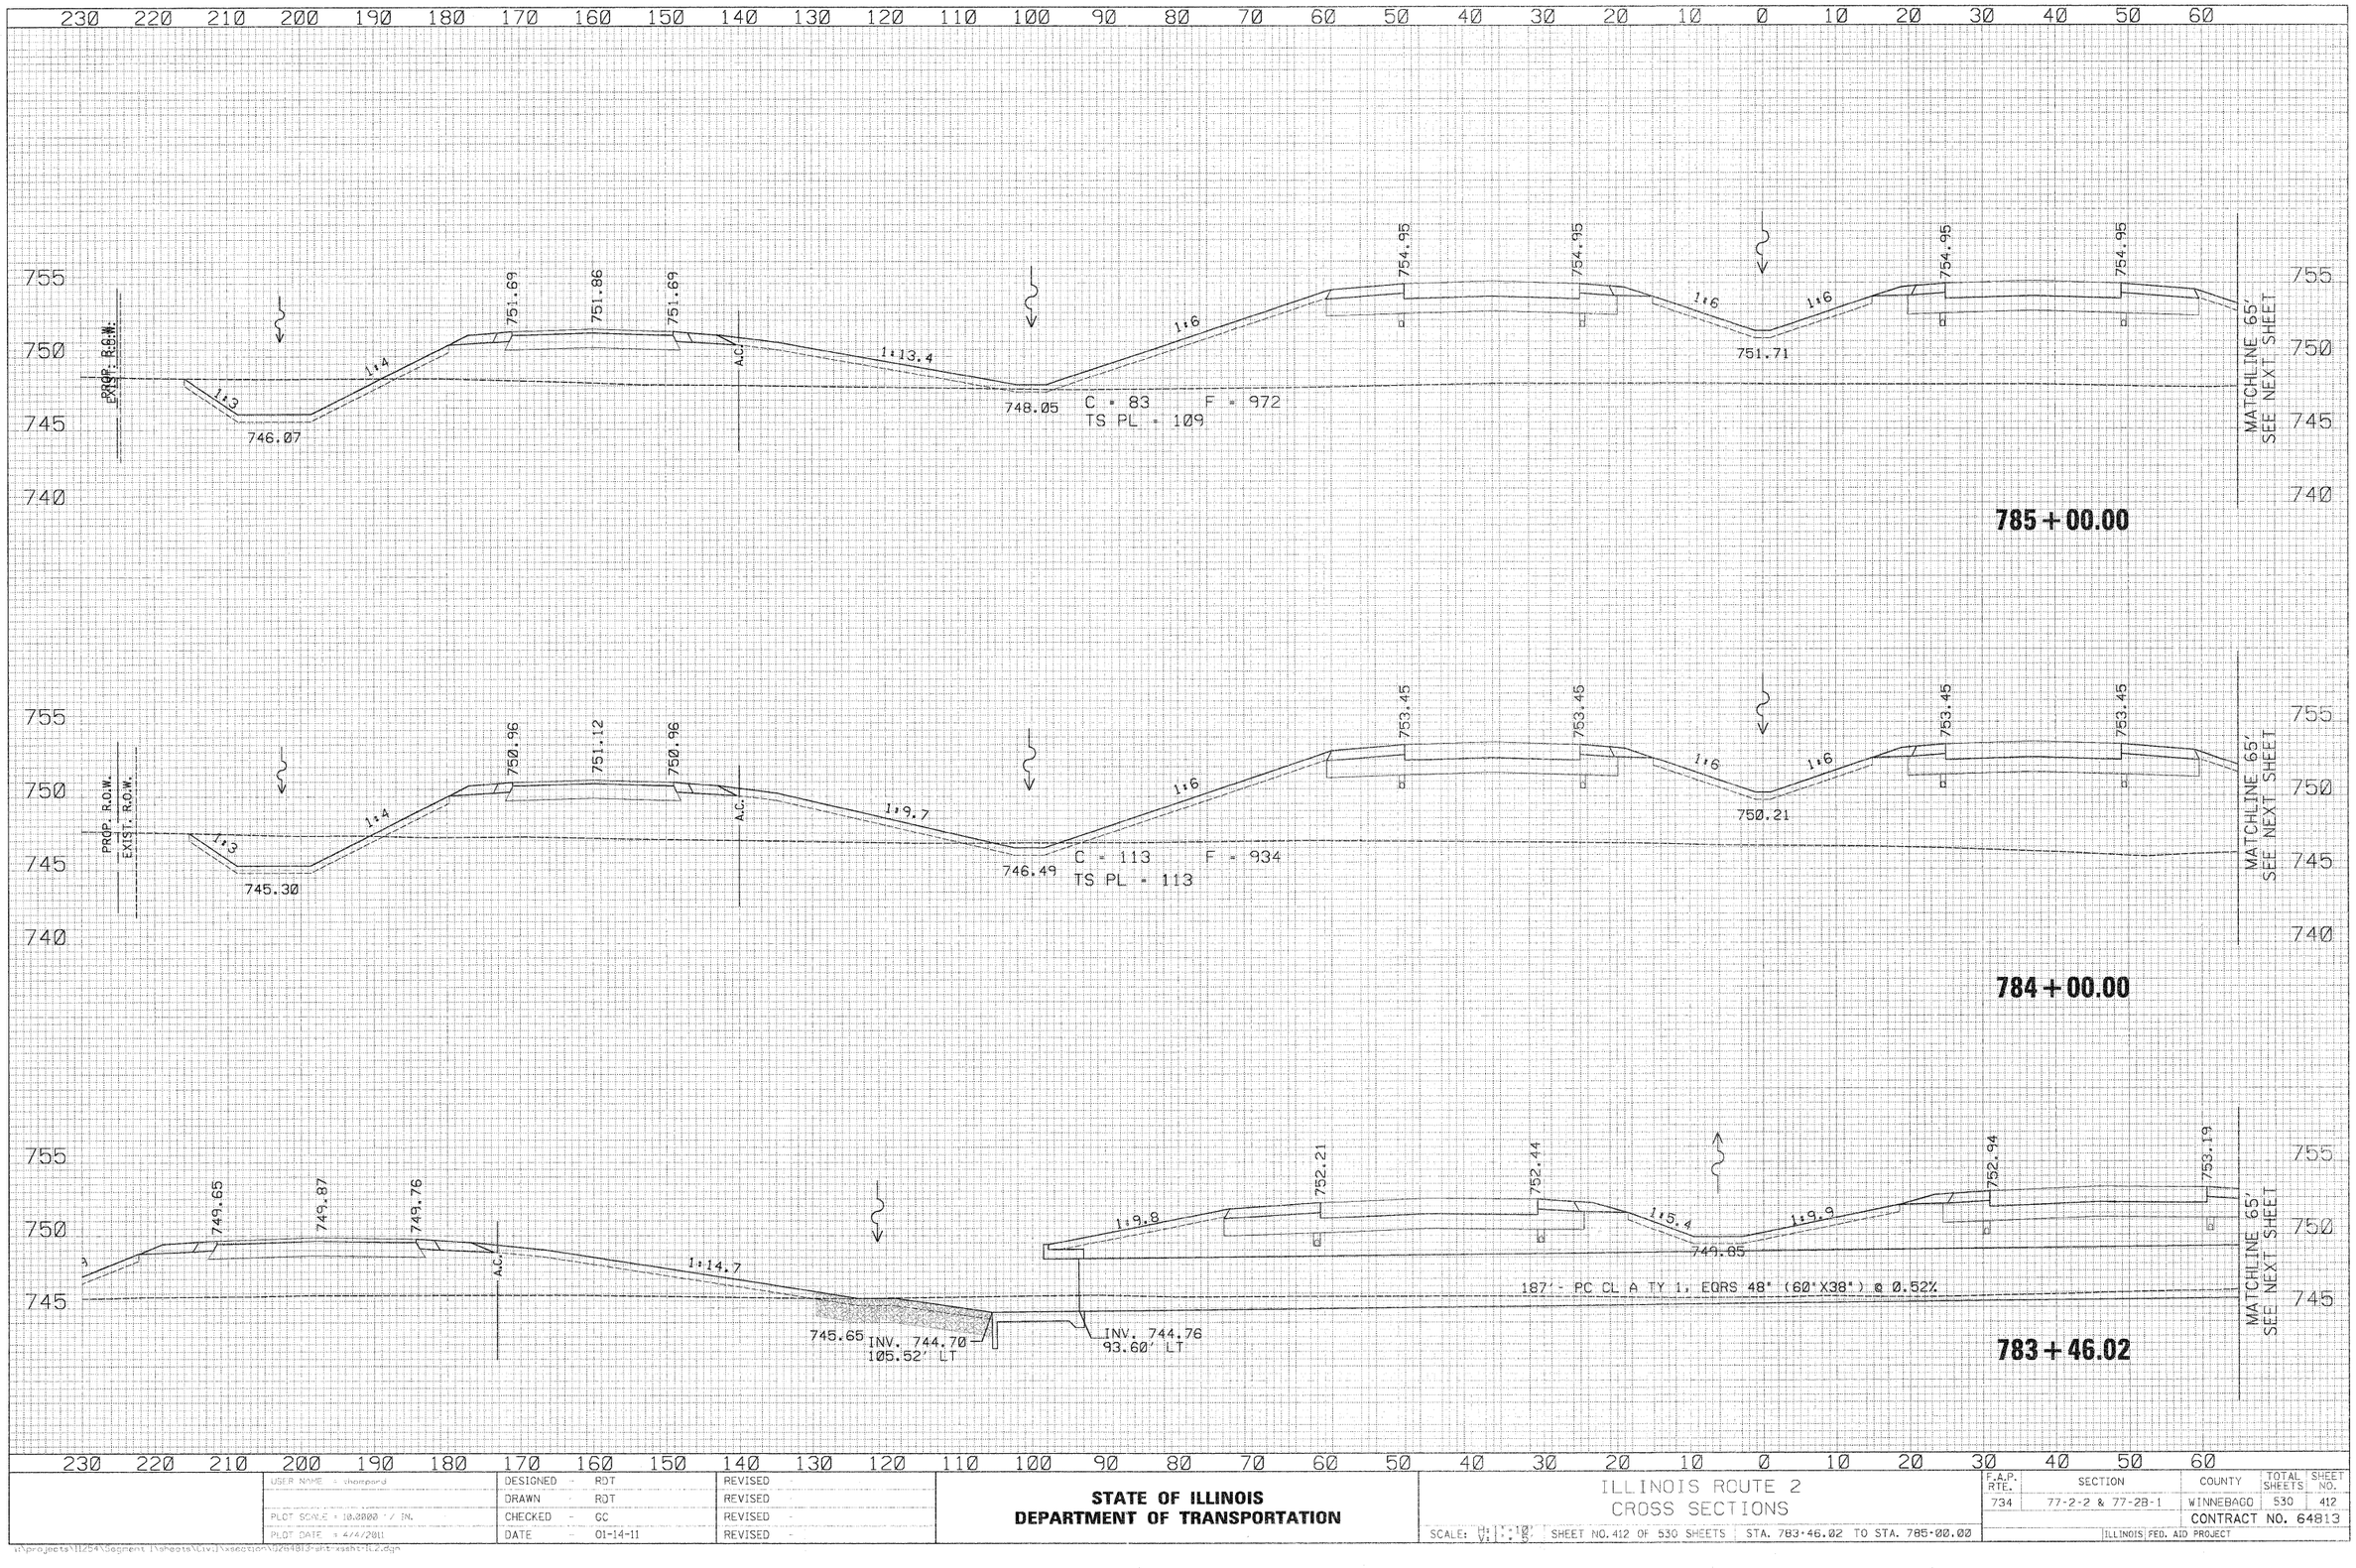


| | | | |
|---|---|---|---|
| USER NAME = thompard | DESIGNED - RDT | REVISED - | |
| | DRAWN - RDT | REVISED - | |
| PLOT SCALE = 10.0000 ' / IN. | CHECKED - GC | REVISED - | |
| PLOT DATE = 4/4/2011 | DATE - 01-14-11 | REVISED - | |

**STATE OF ILLINOIS**
**DEPARTMENT OF TRANSPORTATION**

ILLINOIS ROUTE 2
CROSS SECTIONS

SCALE: H: 1"=10' V: 1"=5' | SHEET NO. 412 OF 530 SHEETS | STA. 783+46.02 TO STA. 785+00.00

| F.A.P. RTE. | SECTION | COUNTY | TOTAL SHEETS | SHEET NO. |
|---|---|---|---|---|
| 734 | 77-2-2 & 77-28-1 | WINNEBAGO | 530 | 412 |

CONTRACT NO. 64813

ILLINOIS FED. AID PROJECT

i:\projects\11254\Segment 1\sheets\Civil\xsection\0264813-sht-xsht-N2.dgn