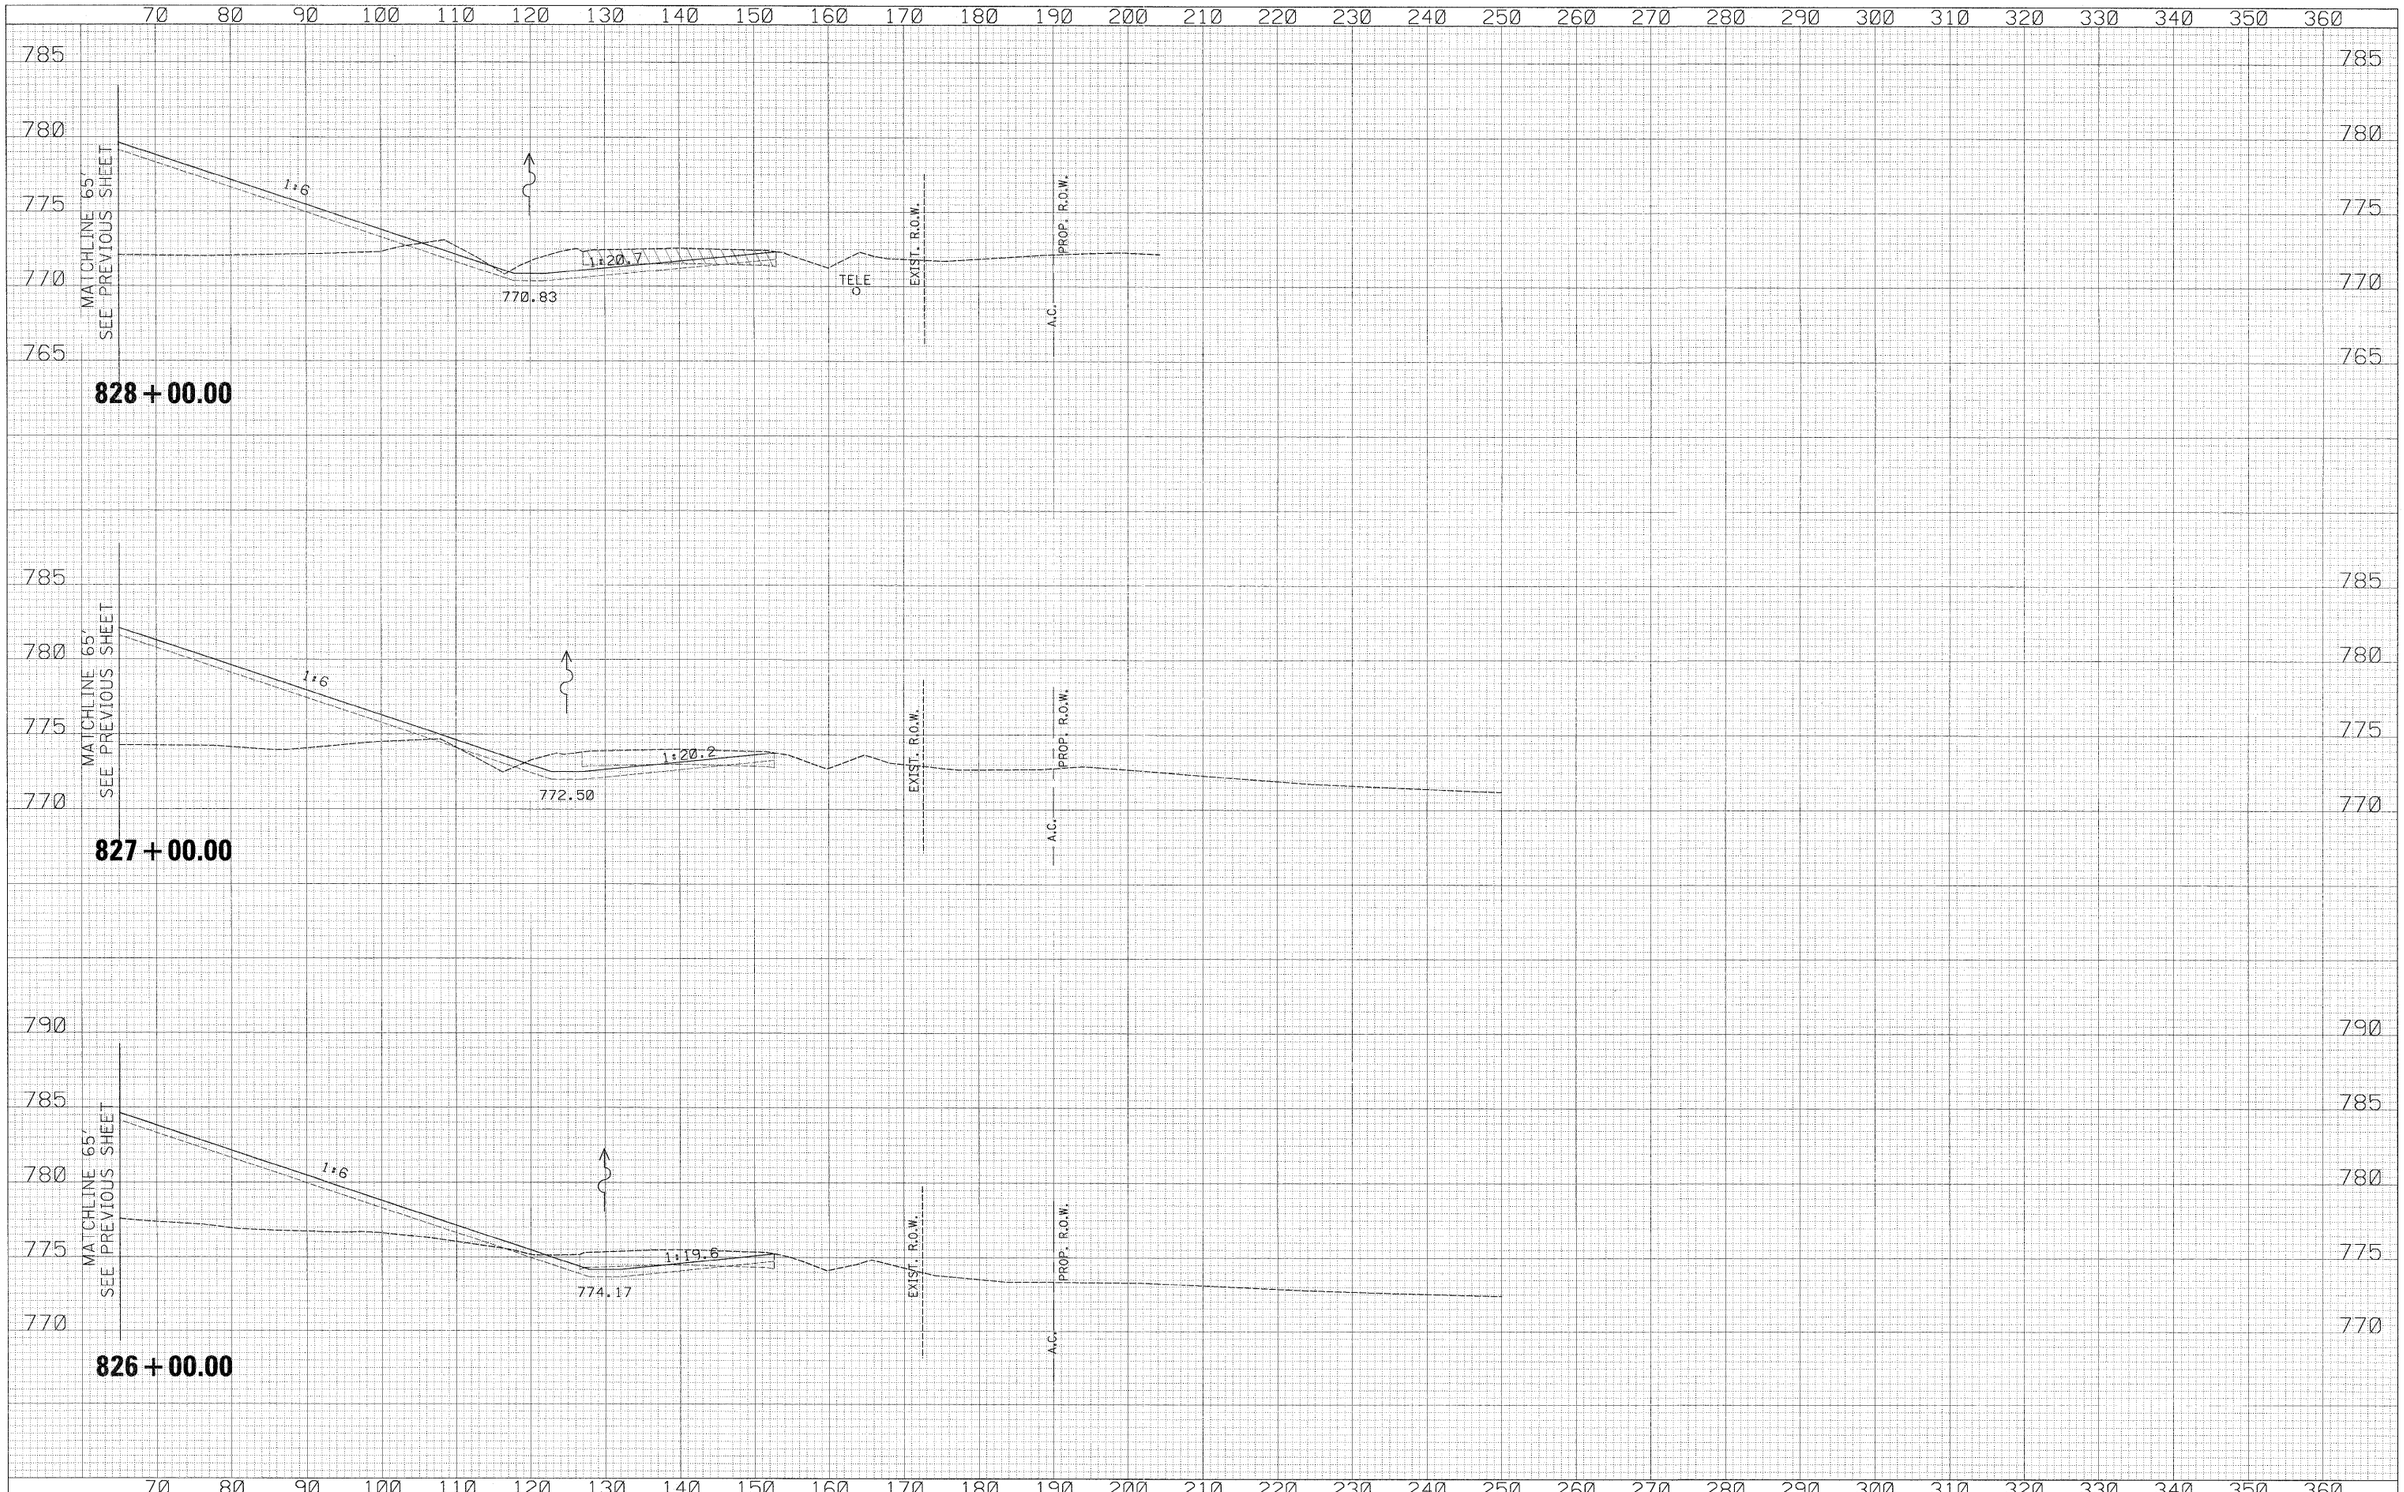

FINAL SURVEY	BY	DATE
SURVEYED		
PLOTTED		
TEMPLATE		
AREAS		
AREAS CHECKED		
NOTE BOOK		
NO.		

ORIGINAL SURVEY	BY	DATE
SURVEYED		
PLOTTED		
TEMPLATE		
AREAS		
AREAS CHECKED		
NOTE BOOK		
NO.		

USER NAME = zulkowsd	DESIGNED - RDT	REVISED -	
	DRAWN - RDT	REVISED -	
PLOT SCALE = 10.0000 ' / IN.	CHECKED - GC	REVISED -	
PLOT DATE = 2/2/2011	DATE - 01-14-11	REVISED -	

STATE OF ILLINOIS
DEPARTMENT OF TRANSPORTATION

ILLINOIS ROUTE 2
CROSS SECTIONS

SCALE: H: 1" = 10' V: 1" = 5' | SHEET NO. 453 OF 530 SHEETS | STA. 826+00.00 TO STA. 828+00.00

F.A.P. RTE.	SECTION	COUNTY	TOTAL SHEETS	SHEET NO.
734	77-2-2 & 77-2B-1	WINNEBAGO	530	453
		CONTRACT NO. 64813		
		ILLINOIS FED. AID PROJECT		

I:\projects\11254\segment 1\sheets\civil\xsection\D264813-sht-xsht-IL2.dgn