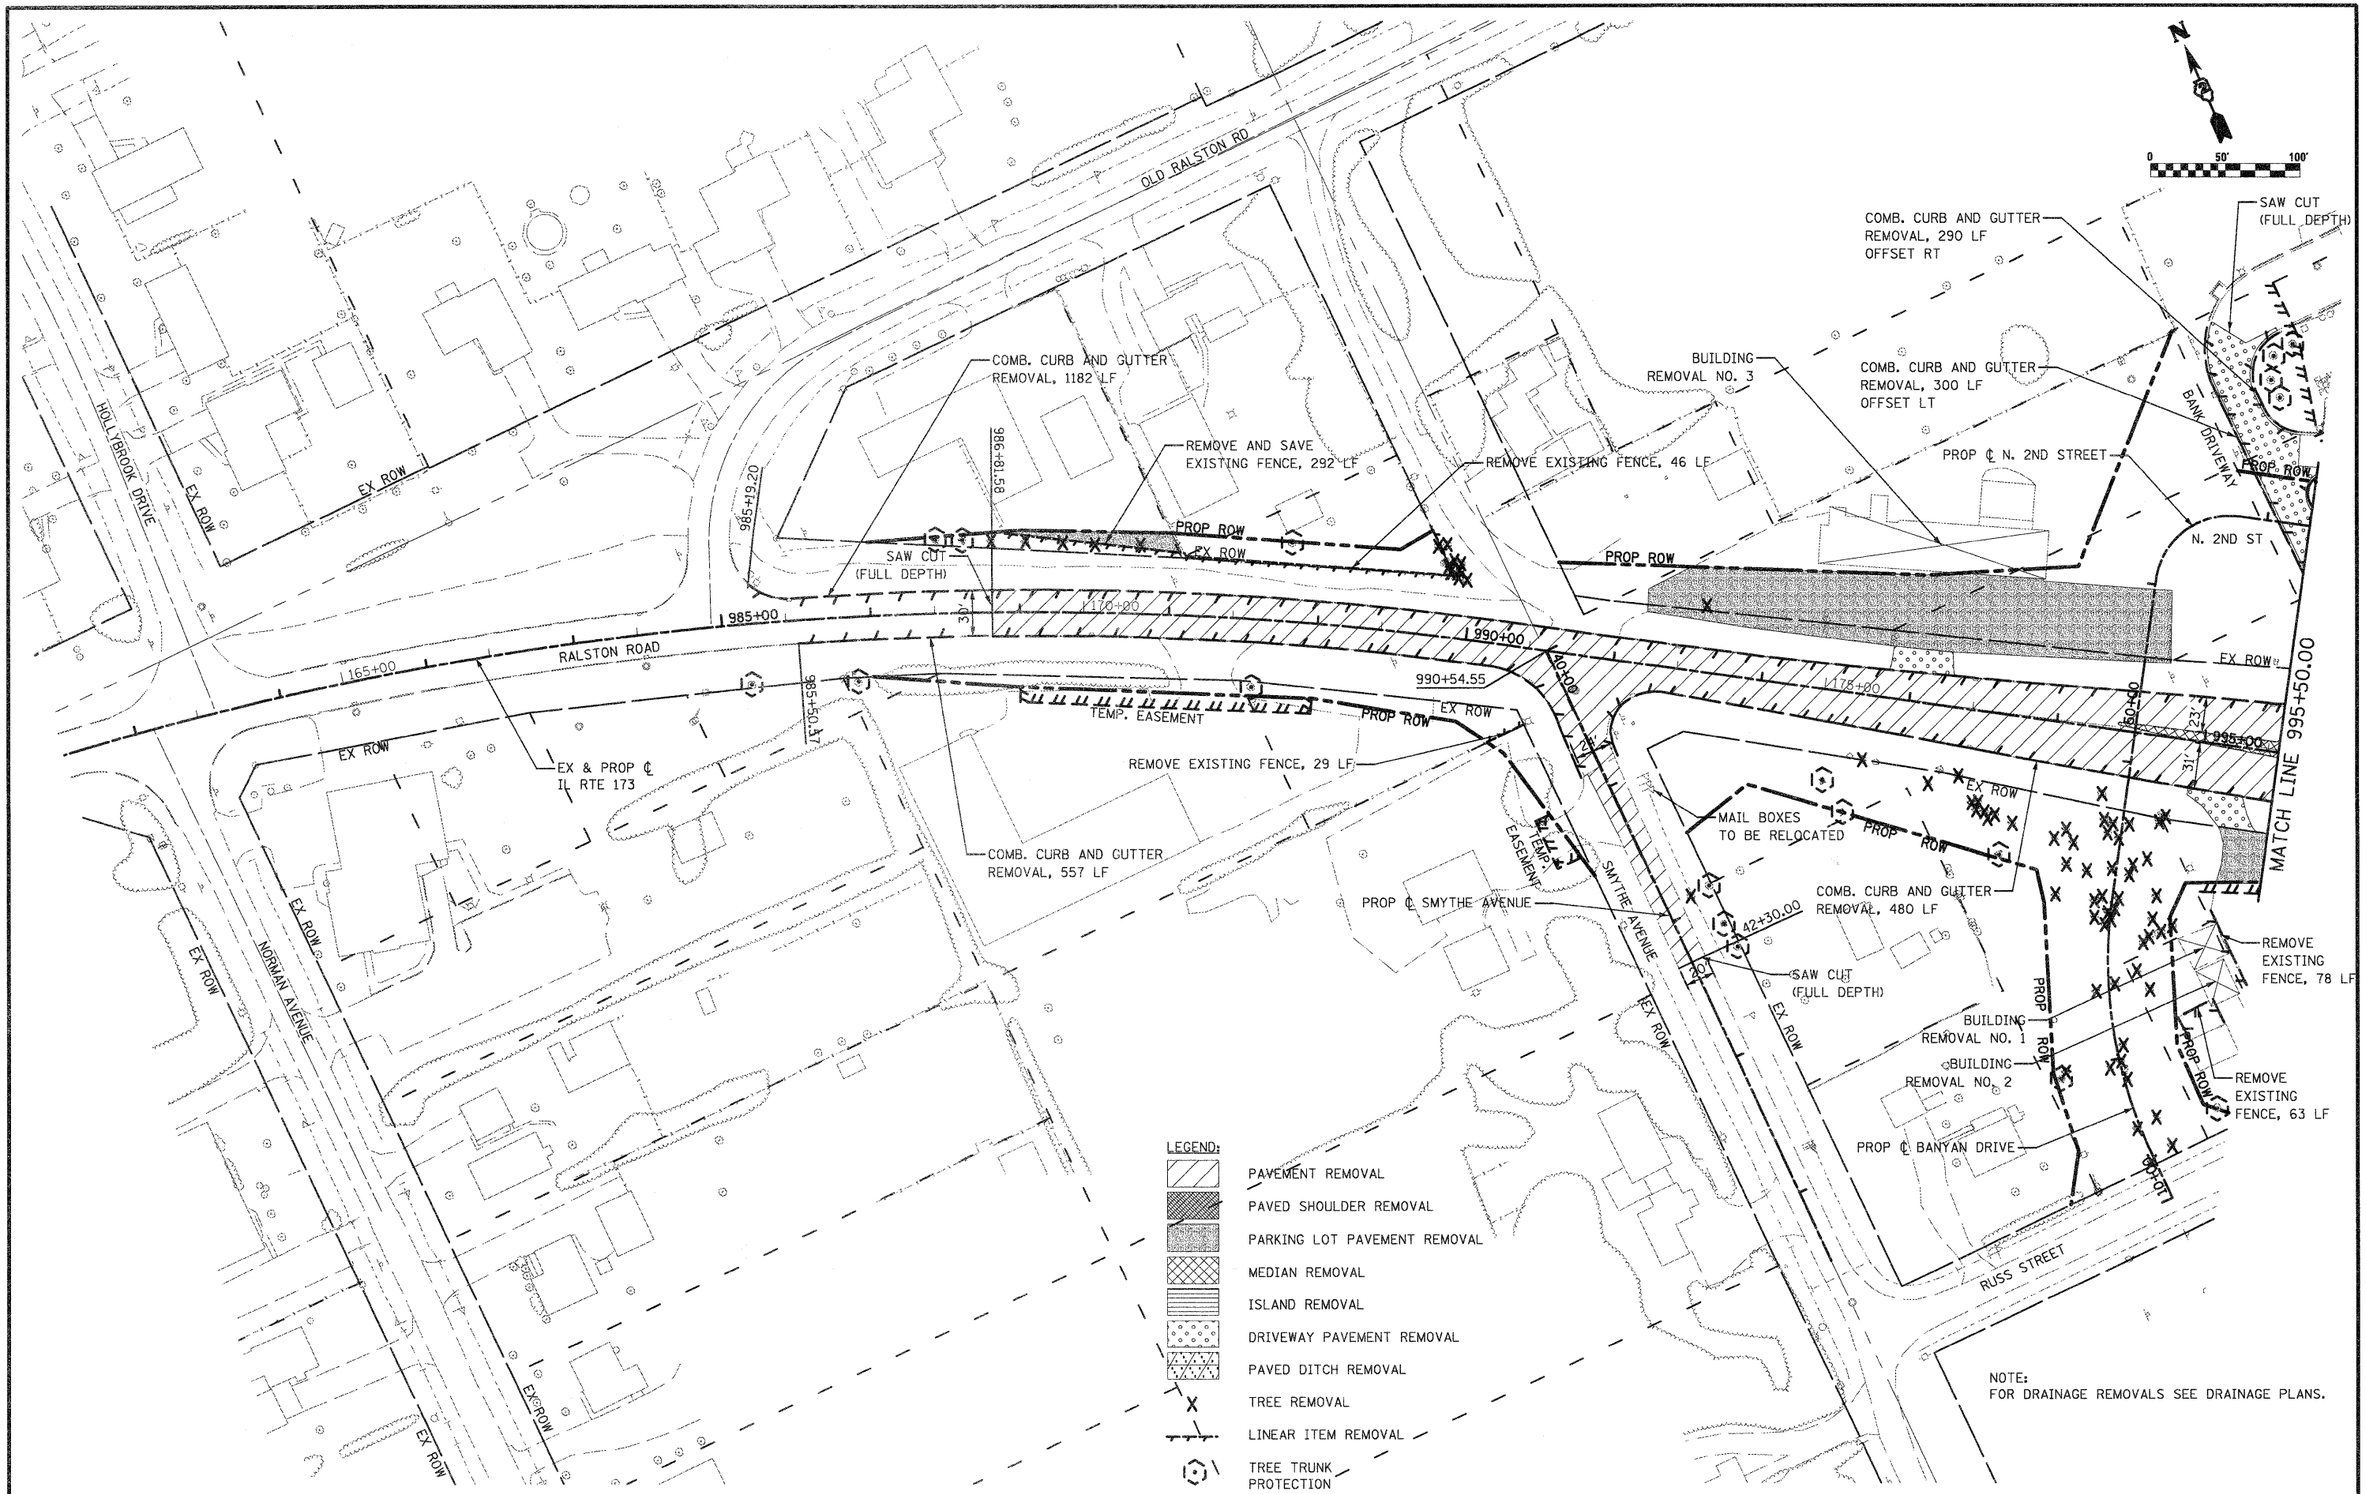

NOTE:
FOR DRAINAGE REMOVALS SEE DRAINAGE PLANS.

FILE NAME = D264987-sht-remove-01.dgn	USER NAME = 32020\0971	DESIGNED - LOM	REVISED -
		DRAWN - MD	REVISED -
	PLOT SCALE = 100.0000 ' / IN.	CHECKED - PDK	REVISED -
	PLOT DATE = 1/10/2011	DATE - 01-19-2011	REVISED -

STATE OF ILLINOIS
DEPARTMENT OF TRANSPORTATION

EXISTING AND REMOVAL PLAN
RALSTON ROAD

SCALE: | SHEET NO. OF SHEETS | STA. 980+50.00 TO STA. 995+50.00

F.A.P RTE.	SECTION	COUNTY	TOTAL SHEETS	SHEET NO.
303	129K-1	WINNEBAGO	401	55
		CONTRACT NO. 64987		
FED. ROAD DIST. NO. 2	ILLINOIS	FED. AID PROJECT		