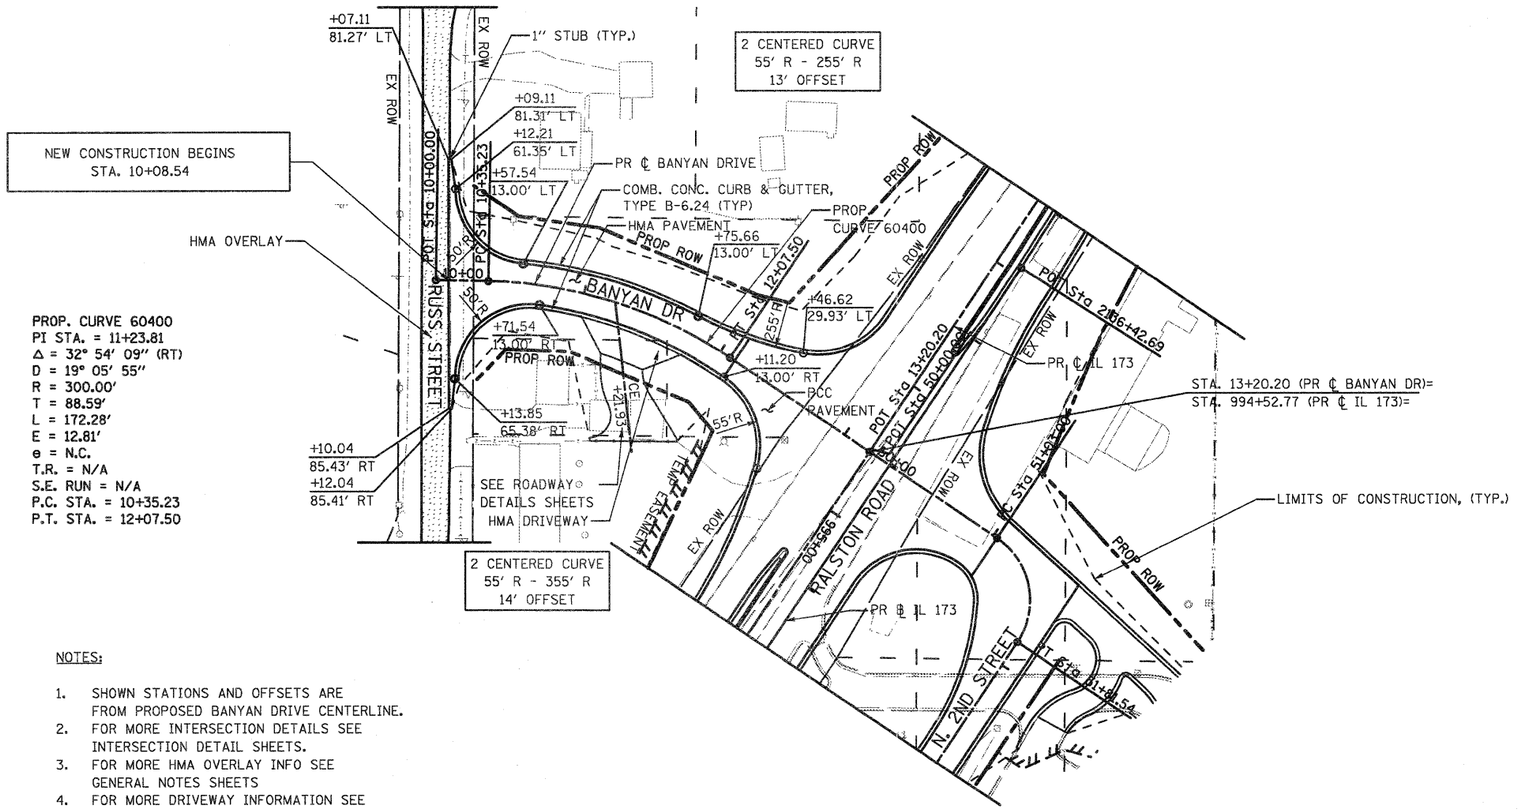

NOTES:

1. SHOWN STATIONS AND OFFSETS ARE FROM PROPOSED BANYAN DRIVE CENTERLINE.
2. FOR MORE INTERSECTION DETAILS SEE INTERSECTION DETAIL SHEETS.
3. FOR MORE HMA OVERLAY INFO SEE GENERAL NOTES SHEETS
4. FOR MORE DRIVEWAY INFORMATION SEE DISTRICT 2 STANDARD 25.1.

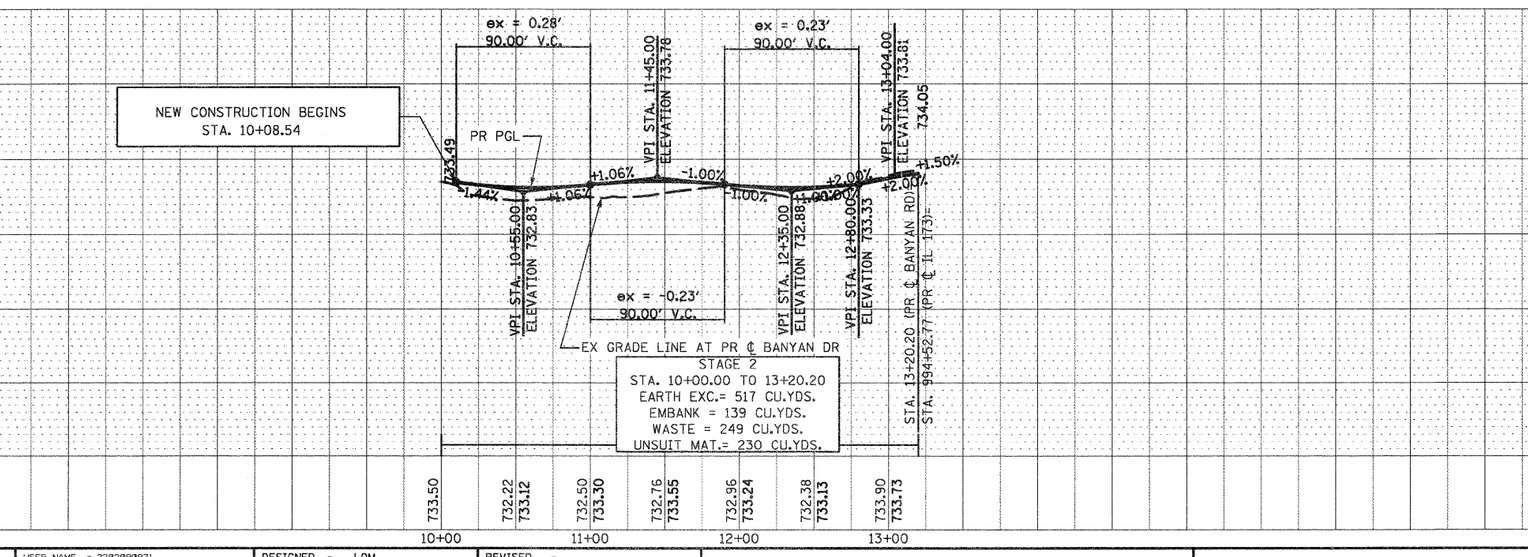

STAGE 2
STA. 10+00.00 TO 13+20.20
EARTH EXC.= 517 CU.YDS.
EMBANK = 139 CU.YDS.
WASTE = 249 CU.YDS.
UNSUIT MAT.= 230 CU.YDS.

PLAN — SURVEYED / PLOTTED / ALIGNMENT CHECKED / RT. OF WAY CHECKED / CADD FILE NAME / NOTE BOOK / NO. / BY / DATE

PROFILE — SURVEYED / PLOTTED / GRADES CHECKED / ELEV. NOTED / STRUCTURE NO(S) / TANK(S) CHKD / NOTE BOOK / NO. / BY / DATE

FILE NAME = D264987-sht-plnprf-06.dgn	USER NAME = 32020090971	DESIGNED - LOM	REVISED -
		DRAWN - MG	REVISED -
	PLOT SCALE = 100.0000 ' / IN.	CHECKED - PDK	REVISED -
	PLOT DATE = 1/18/2011	DATE - 01-19-2011	REVISED -

STATE OF ILLINOIS
DEPARTMENT OF TRANSPORTATION

PLAN AND PROFILE
BANYAN DRIVE
SCALE: | SHEET NO. OF SHEETS | STA. 10+08.54 TO STA. 13+20.20

F.A.P RTE.	SECTION	COUNTY	TOTAL SHEETS	SHEET NO.
303	129K-1	WINNEBAGO	401	66
		CONTRACT NO. 64987		
FED. ROAD DIST. NO. 2	ILLINOIS	FED. AID PROJECT		