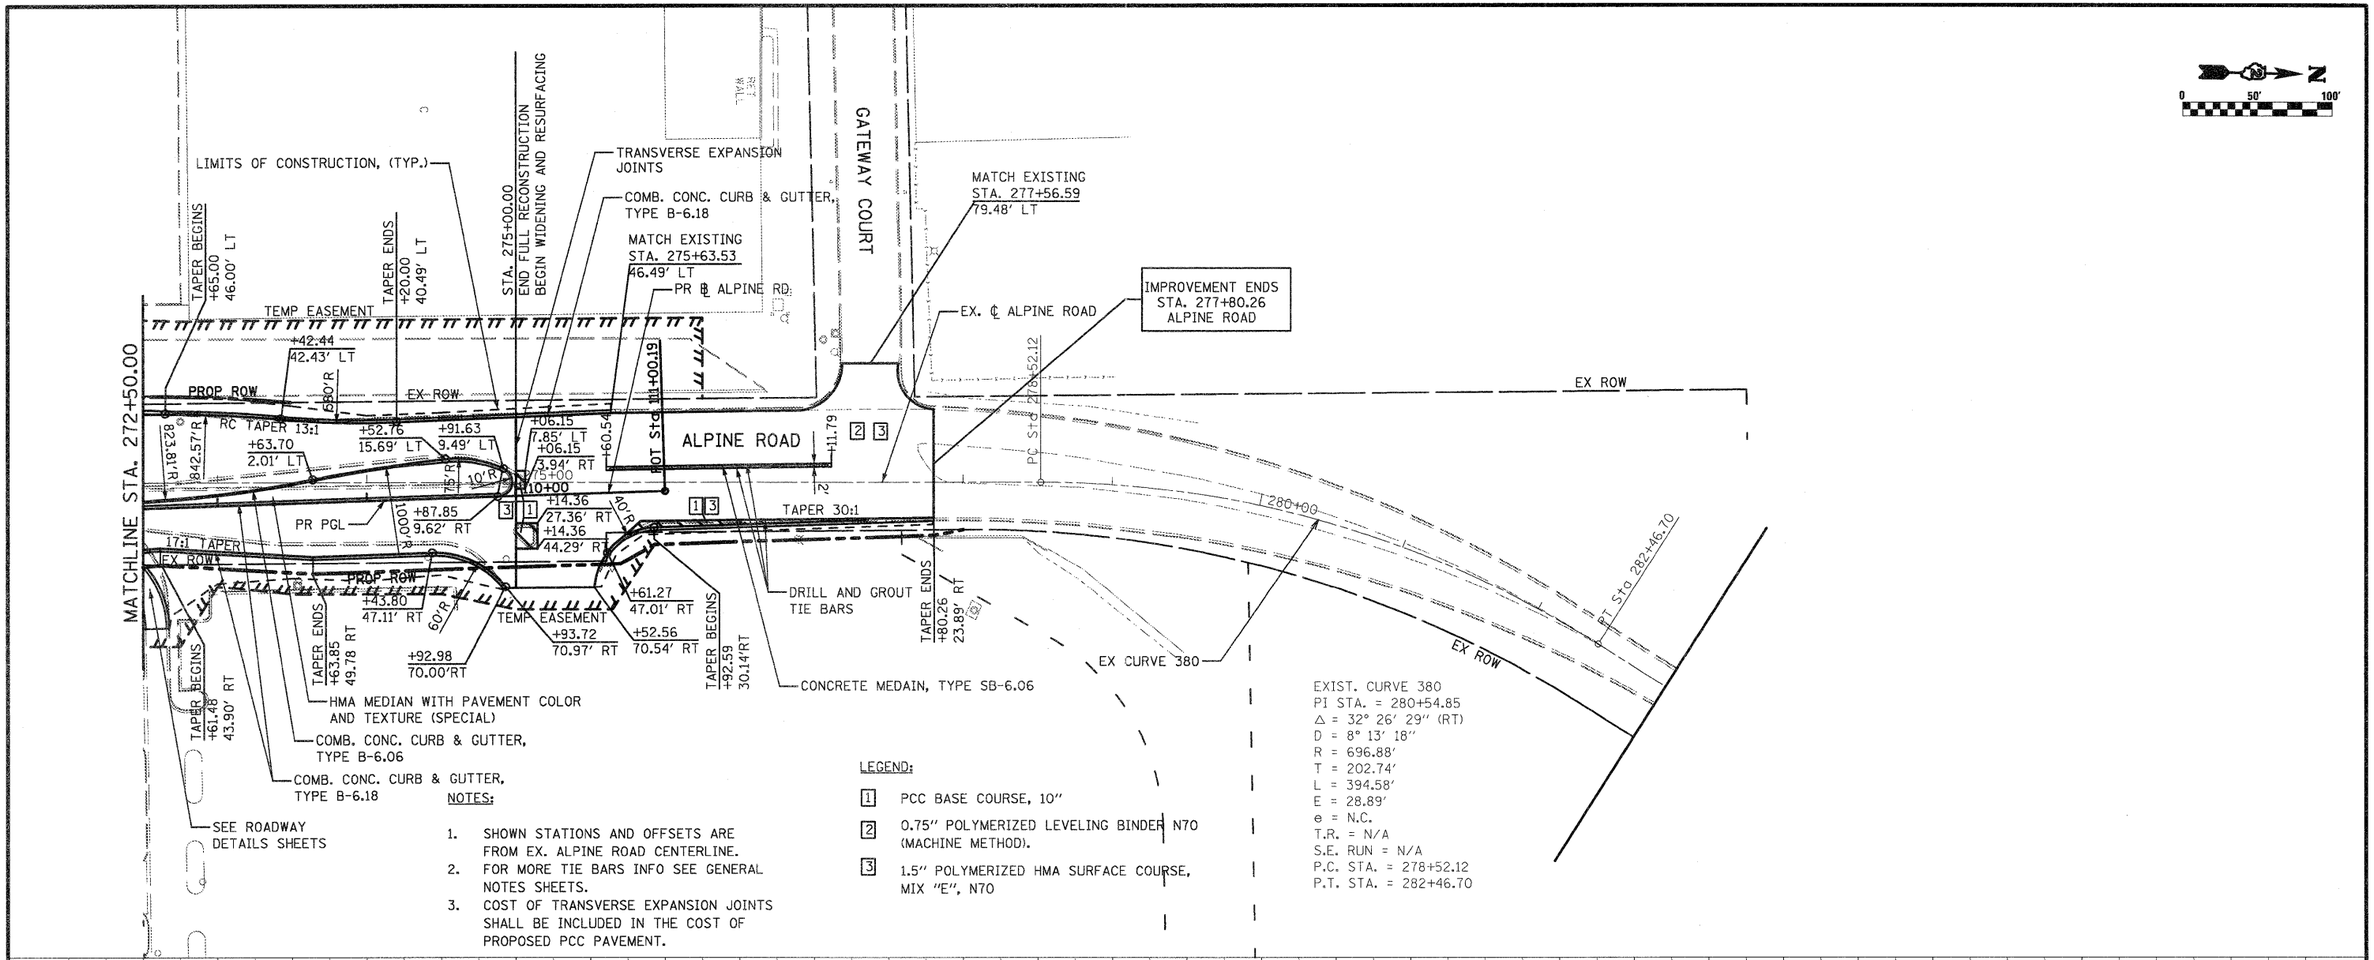

FILE NAME =	USER NAME = 32020090971	DESIGNED - LOM	REVISED -
D264987-sht-plnprf-12.dgn		DRAWN - MG	REVISED -
	PLOT SCALE = 100.0000 ' / IN.	CHECKED - PDK	REVISED -
	PLOT DATE = 1/18/2011	DATE - 01-19-2011	REVISED -

STATE OF ILLINOIS
DEPARTMENT OF TRANSPORTATION

PLAN AND PROFILE
ALPINE ROAD

SCALE: | SHEET NO. OF SHEETS | STA. 272+50.00 TO STA. 277+80.26

F.A.P RTE.	SECTION	COUNTY	TOTAL SHEETS	SHEET NO.
303	129K-1	WINNEBAGO	401	72
		CONTRACT NO. 64987		
FED. ROAD DIST. NO. 2	ILLINOIS	FED. AID PROJECT		