NOTES:

1. FOR MORE DRAINAGE INFORMATION SEE PROPOSED DRAINAGE PLANS.
2. PERIMETER EROSION BARRIER IS LOCATED ON TEMP. EASEMENT/PERM. EASEMENT/R.O.W. LINE AS SHOWN ON THE PLANS.
3. FOR MORE STAGE CONTRUCTION INFORMATION SEE STAGING AND TRAFFIC CONTROL PLANS.

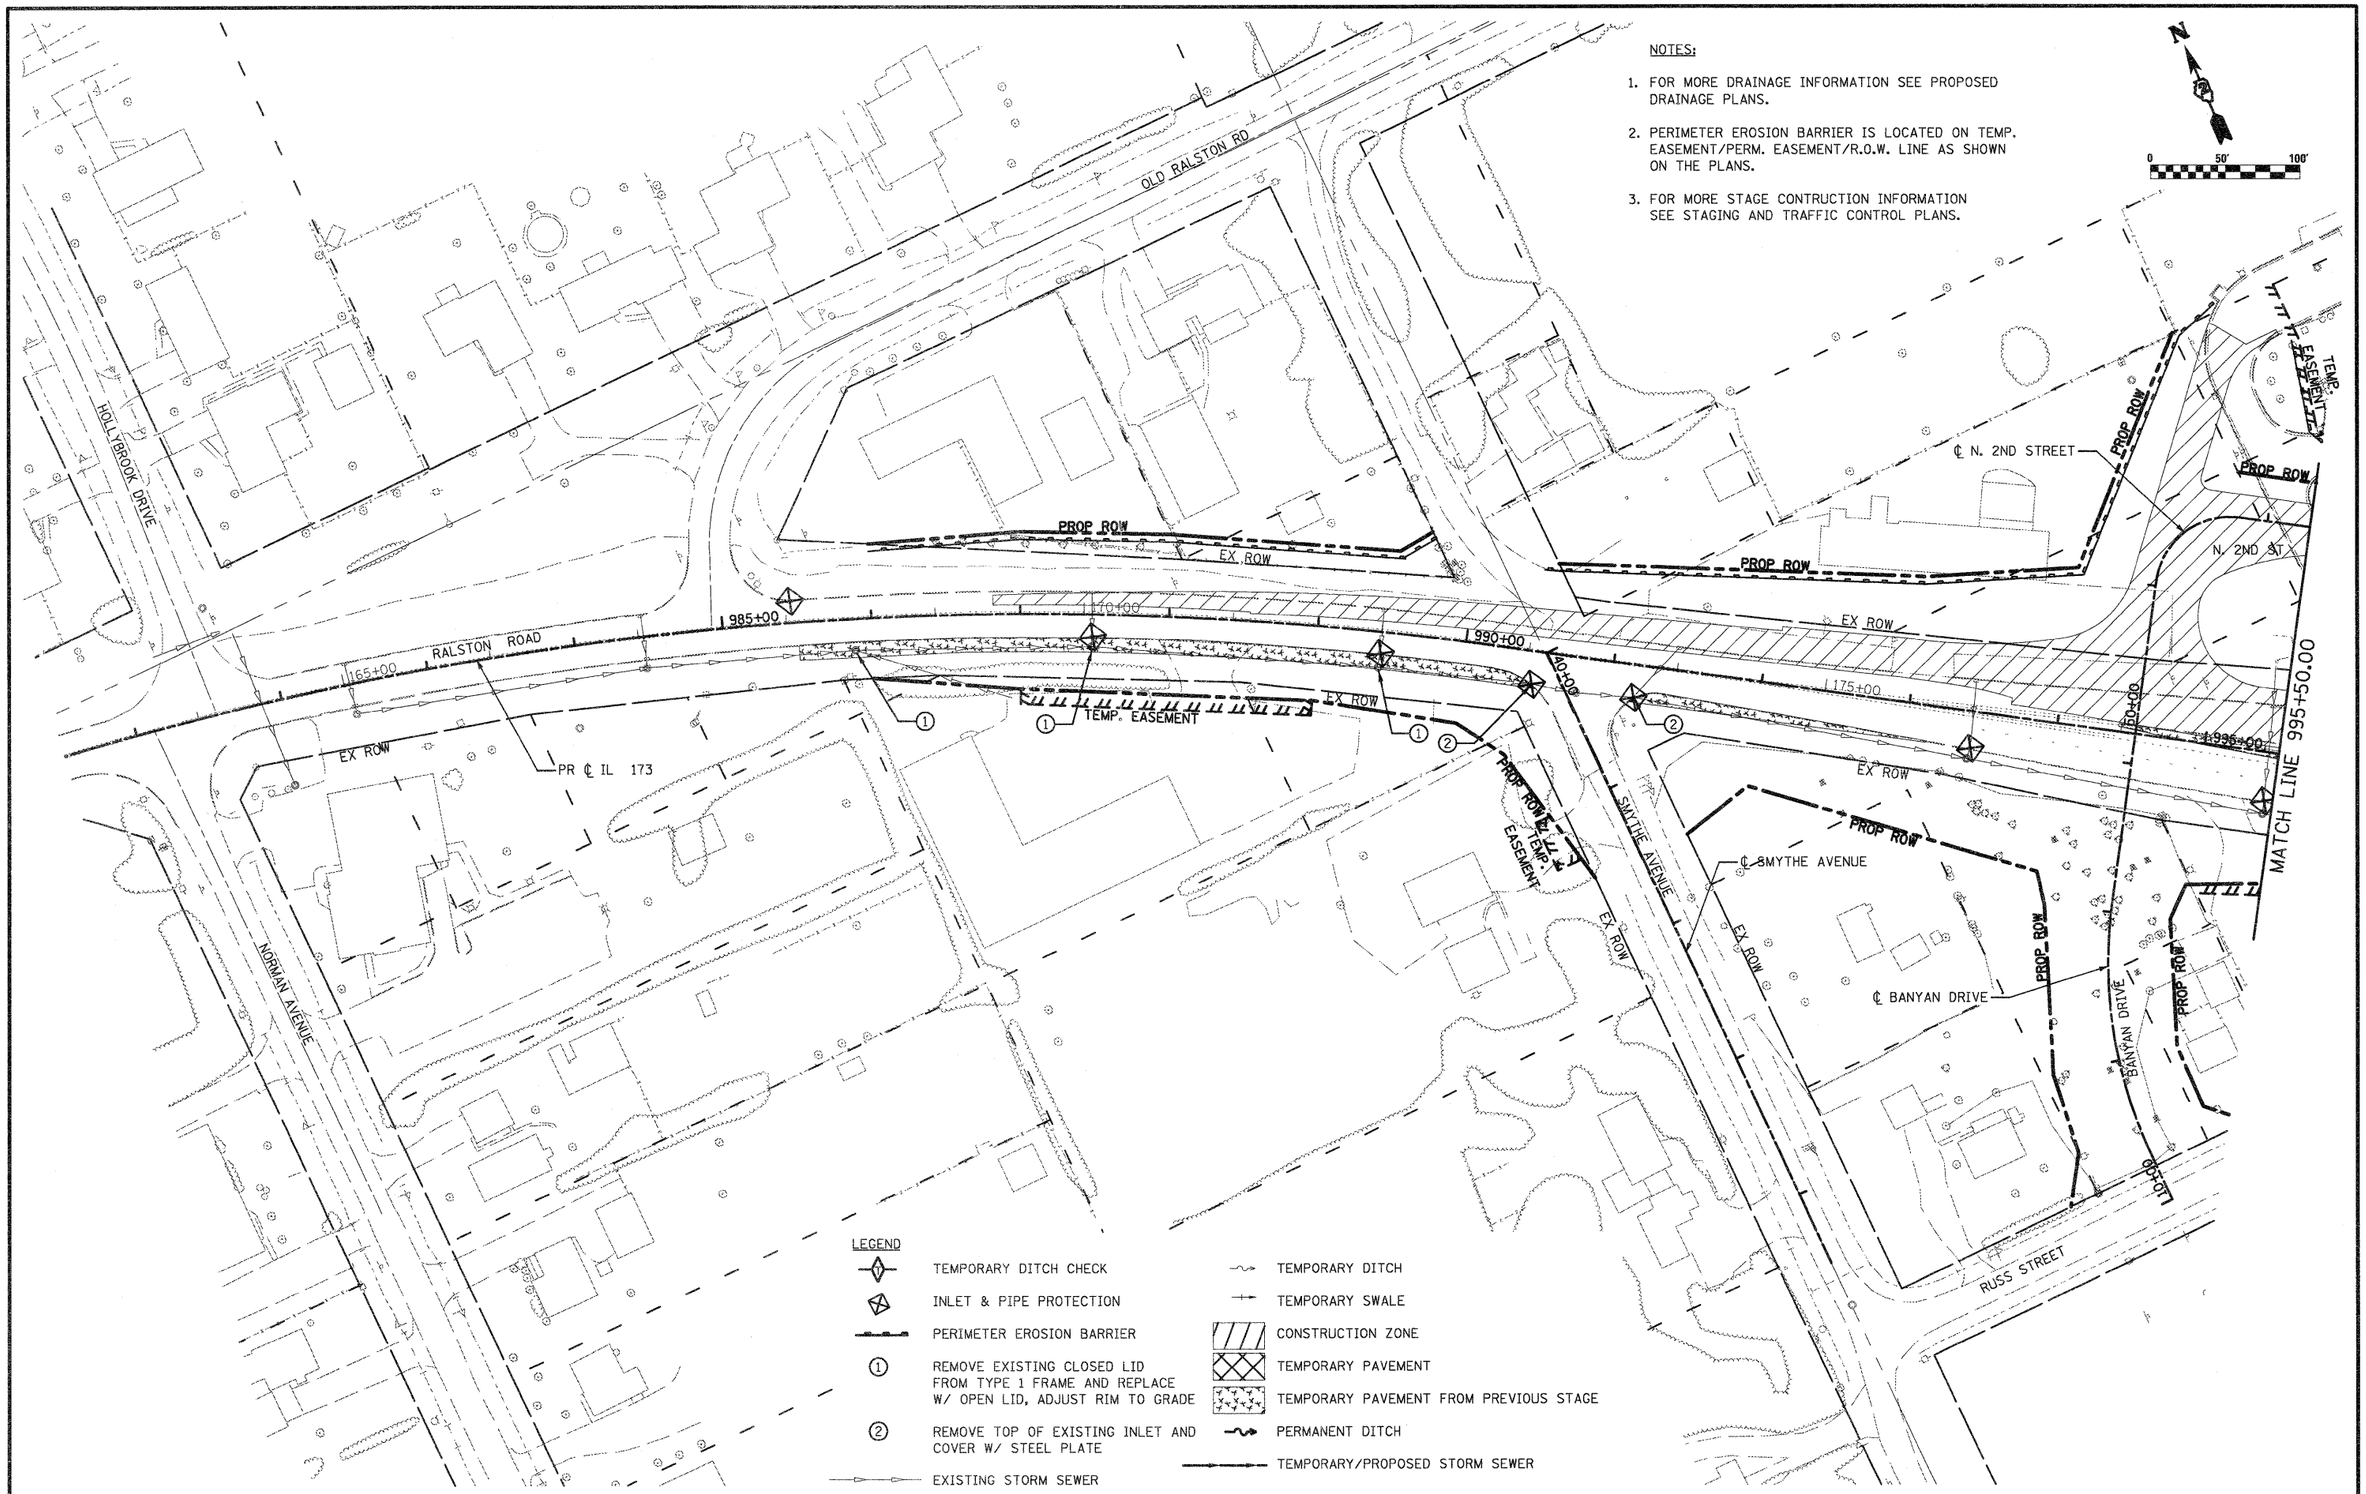

FILE NAME = D264987-sht-eros1A1.dgn	USER NAME = 3202090971	DESIGNED - LOM	REVISED -	STATE OF ILLINOIS DEPARTMENT OF TRANSPORTATION	STORM WATER POLLUTION PREVENTION PLAN & TEMPORARY DRAINAGE STAGE 1A	F.A.P RTE.	SECTION	COUNTY	TOTAL SHEETS	SHEET NO.
		DRAWN - MD	REVISED -			303	129K-1	WINNEBAGO	401	169
	PLOT SCALE = 100.0000 ' / IN.	CHECKED - PDK	REVISED -					CONTRACT NO. 64987		
	PLOT DATE = 1/18/2011	DATE - 01-19-2011	REVISED -		SCALE: SHEET NO. OF SHEETS STA. 980+50.00 TO STA. 995+50.00	FED. ROAD DIST. NO. 2	ILLINOIS	FED. AID PROJECT		