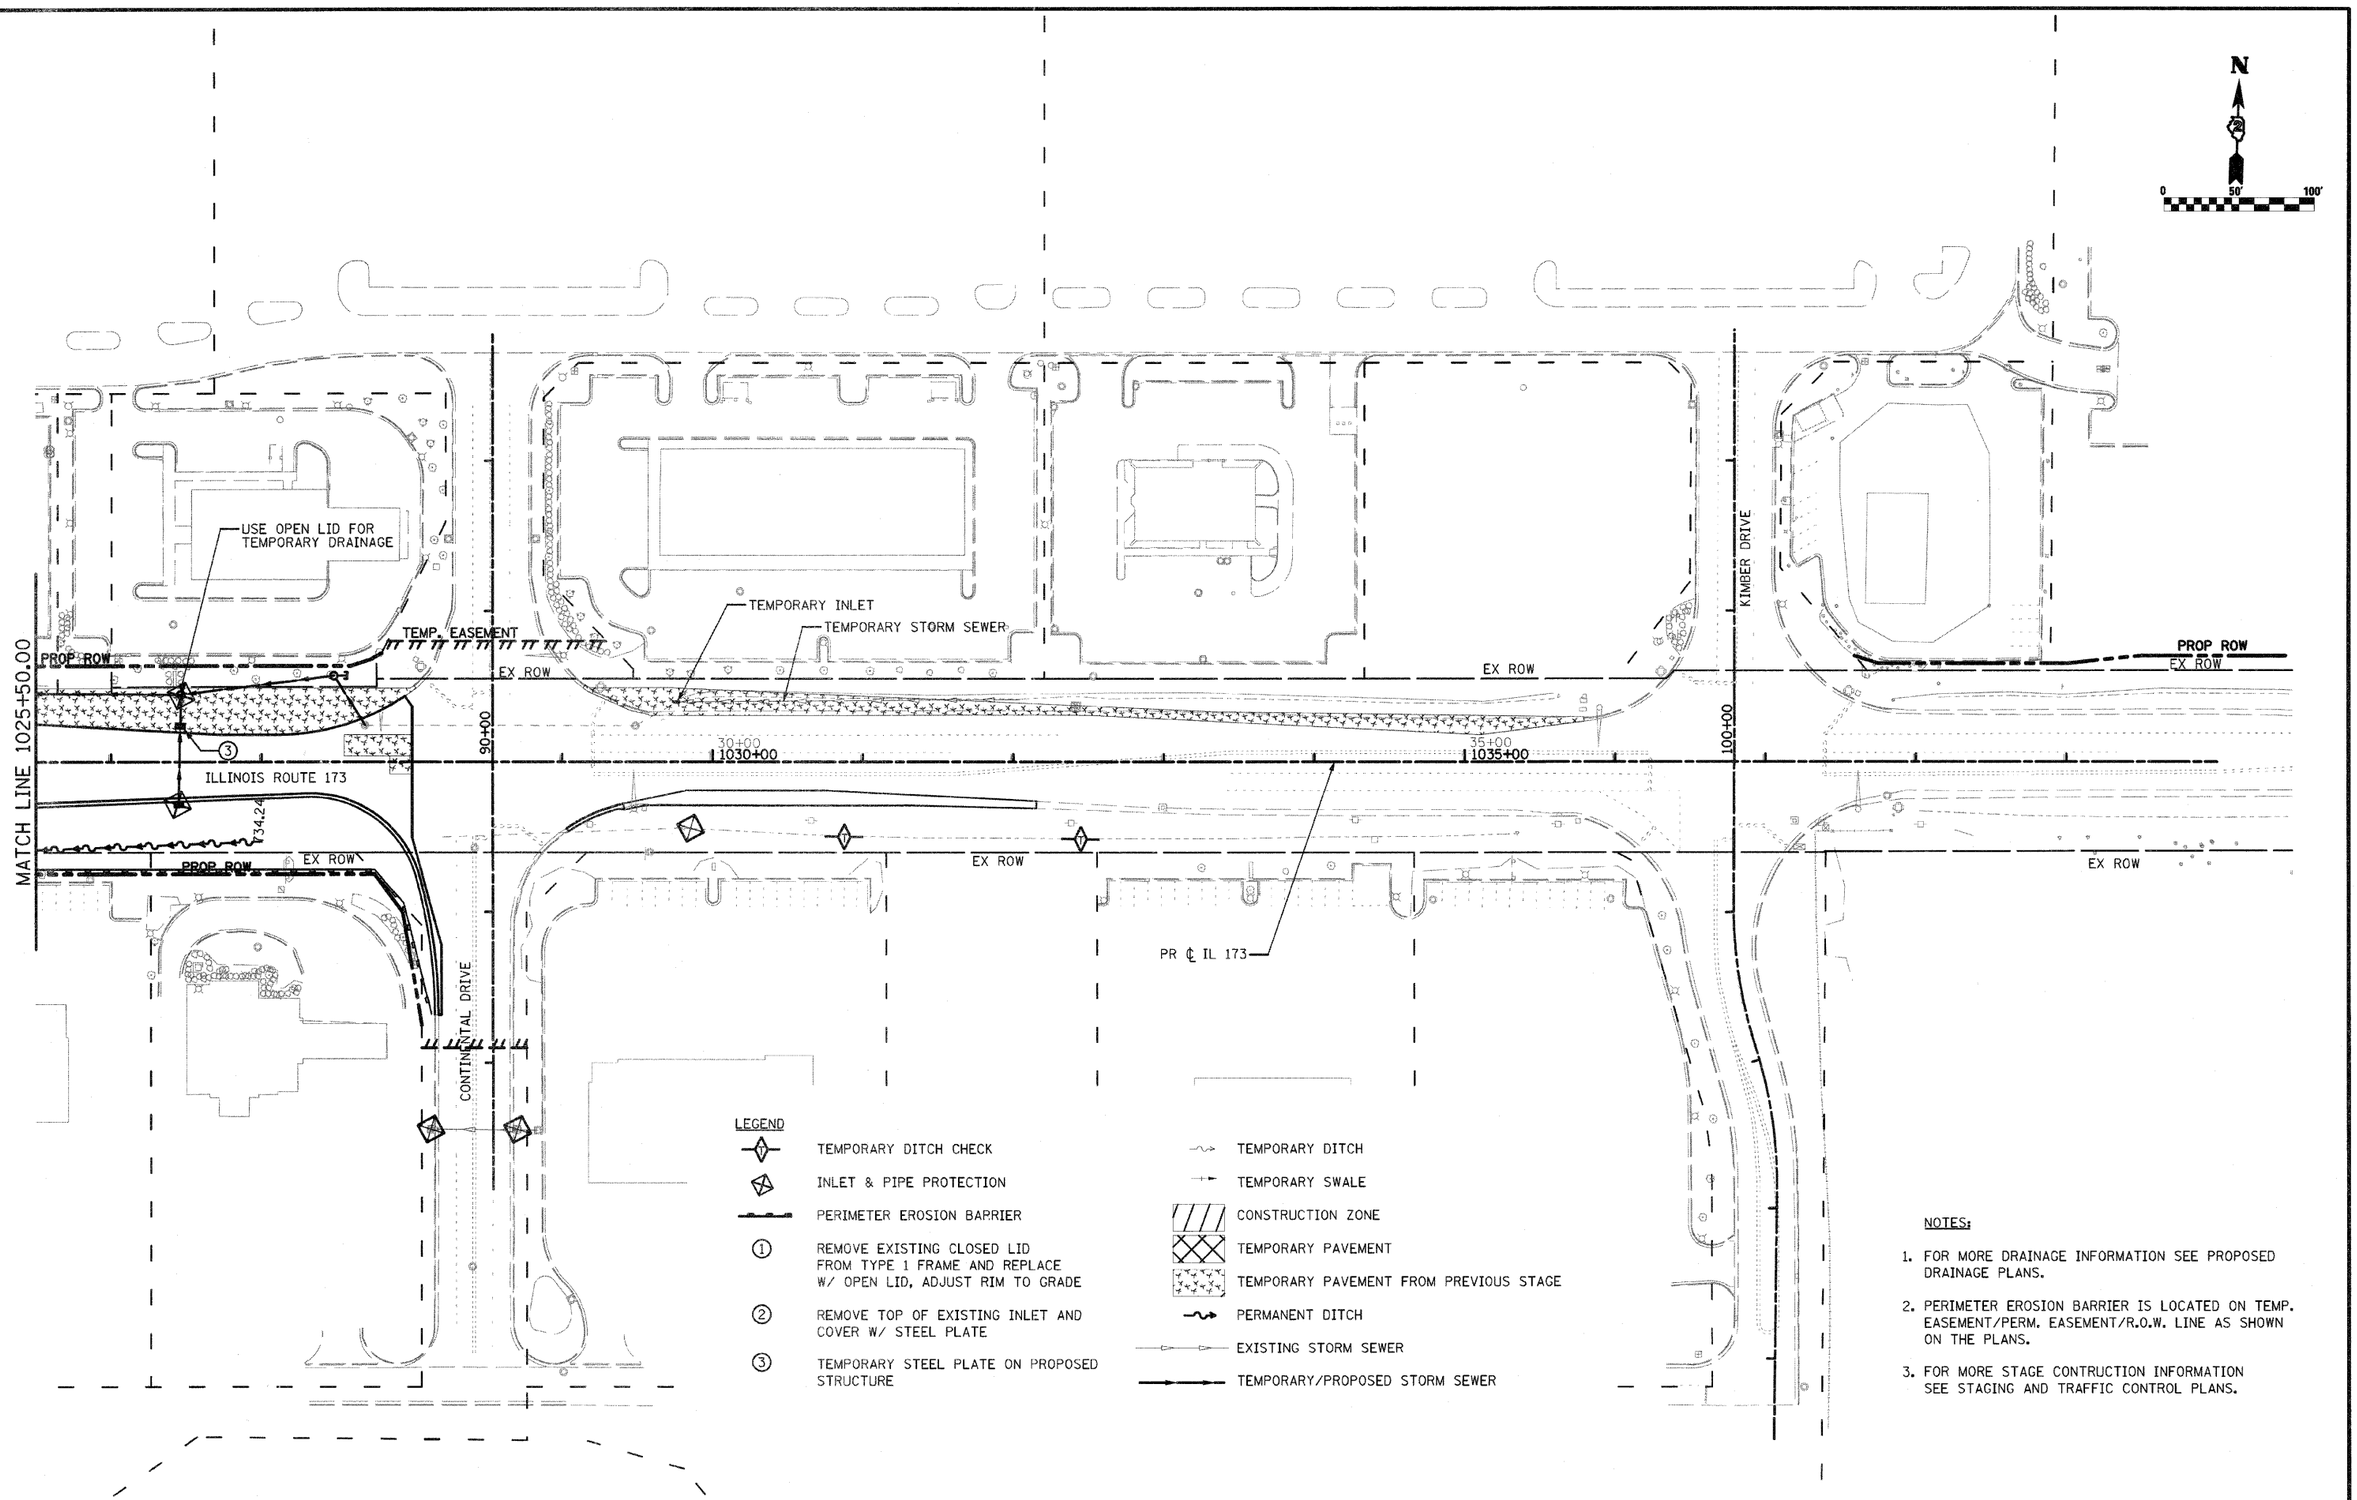

NOTES:

1. FOR MORE DRAINAGE INFORMATION SEE PROPOSED DRAINAGE PLANS.
2. PERIMETER EROSION BARRIER IS LOCATED ON TEMP. EASEMENT/PERM. EASEMENT/R.O.W. LINE AS SHOWN ON THE PLANS.
3. FOR MORE STAGE CONTRUCTION INFORMATION SEE STAGING AND TRAFFIC CONTROL PLANS.

FILE NAME = D264987-sht-eros2B4.dgn	USER NAME = 3202090971	DESIGNED - LOM	REVISED -
		DRAWN - MD	REVISED -
	PLOT SCALE = 100.0000 ' / IN.	CHECKED - PDK	REVISED -
	PLOT DATE = 3/16/2011	DATE - 03-16-2011	REVISED -

STATE OF ILLINOIS
DEPARTMENT OF TRANSPORTATION

STORM WATER POLLUTION PREVENTION PLAN
& TEMPORARY DRAINAGE
STAGE 2B

SCALE: | SHEET NO. OF SHEETS | STA. 1025+50.00 TO STA. 1040+00.00

F.A.P RTE.	SECTION	COUNTY	TOTAL SHEETS	SHEET NO.
303	129K-1	WINNEBAGO	401	200

CONTRACT NO. 64987

FED. ROAD DIST. NO. 2 | ILLINOIS | FED. AID PROJECT